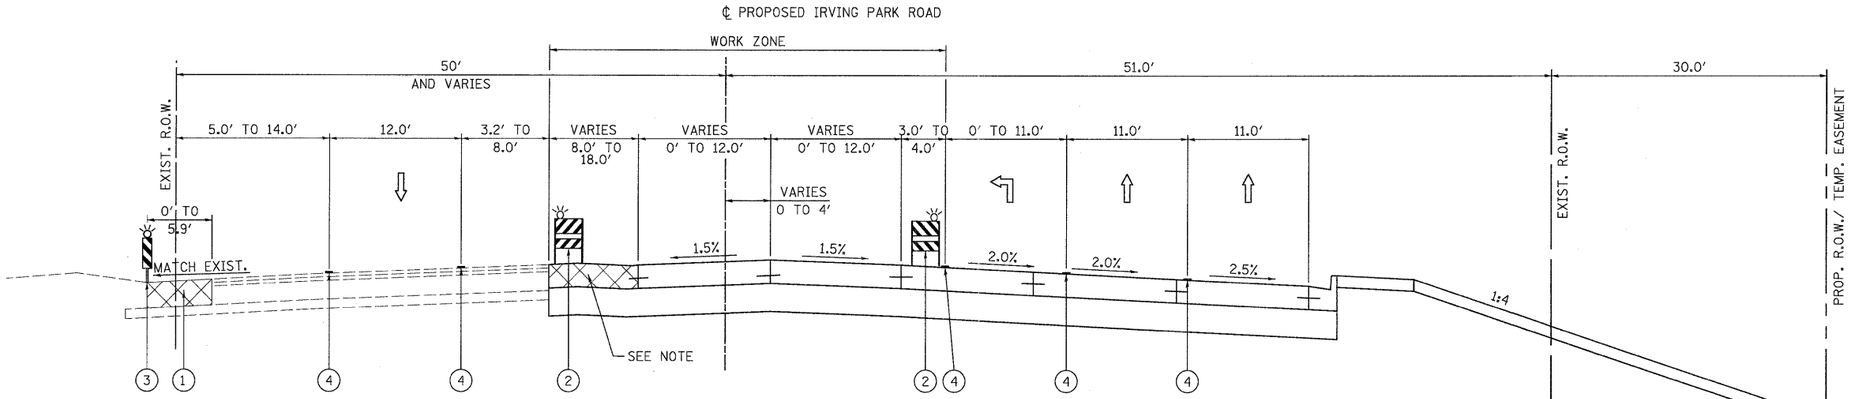

STAGE 1 SUB 2 - PHASE 2
STA. 4+06.69 TO STA. 15+00.00

LEGEND

1. TEMPORARY PAVEMENT (SEE SPECIAL PROVISION)
2. TYPE II BARRICADES WITH STEADY BURNING LIGHTS (50 FT C-C TANGENTS, 25 FT C-C @ TAPERS & 12 FT C-C ALONG RADII)
3. VERTICAL PANELS WITH STEADY BURNING LIGHTS @ 50 FT C-C
4. WET TEMPORARY PAVEMENT MARKING TAPE
5. VERTICAL BARRICADES WITH STEADY BURNING LIGHTS (50 FT C-C @ TANGENTS, 25 FT C-C @ TAPERS & 12 FT C-C ALONG RADII)

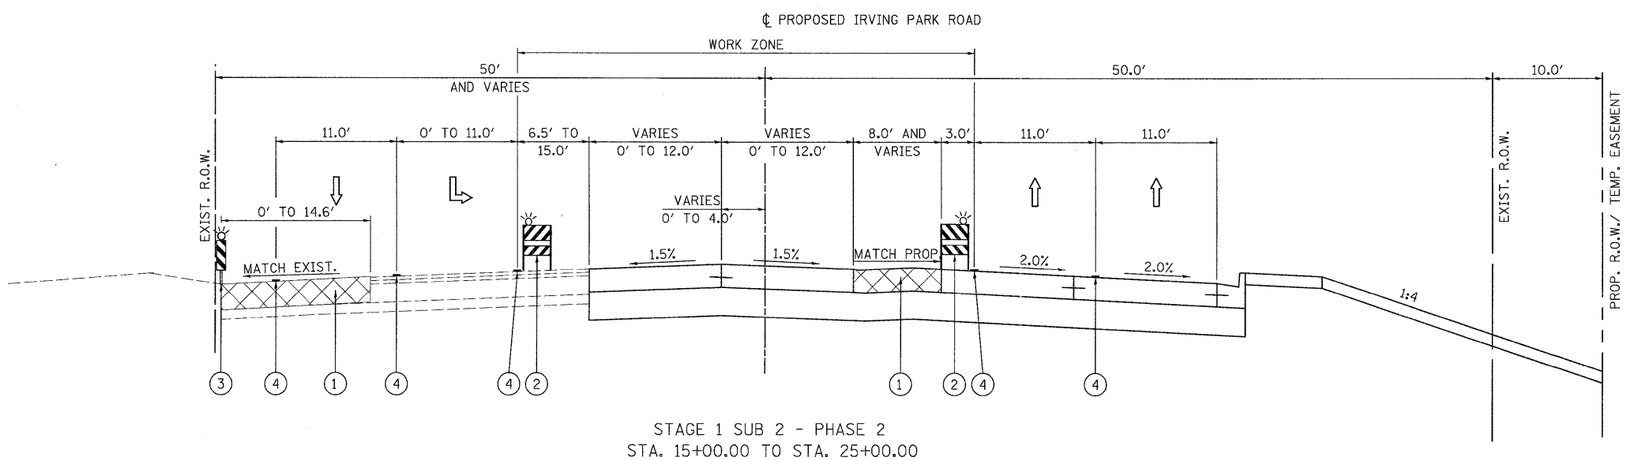

STAGE 1 SUB 2 - PHASE 2
STA. 15+00.00 TO STA. 25+00.00

NOTE

CONSTRUCT TEMPORARY PAVEMENT FOR USE IN FUTURE STAGING

PATRICK ENGINEERING INC. 4970 VARSITY DRIVE LISLE, IL 60532 patrickengineering.com	USER NAME = ckersten(Lisle_R)	DESIGNED - MJV	REVISED -	Illinois Department of Transportation	IRVING PARK ROAD SUGGESTED MAINTENANCE OF TRAFFIC TYPICAL SECTIONS - STAGE 1 SUB 2 PHASE 2	F.A. RTE. 2578	SECTION 532B	COUNTY DUPAGE	TOTAL SHEETS 781	SHEET NO. 154
	PLOT CONFIG= PDF(Gray_Large).plt	DRAWN - EJB	REVISED -					CONTRACT NO. 60477		
	PLOT SCALE = 1:6.66667	CHECKED - CPK	REVISED -							
	PLOT DATE = 12/3/2010	DATE - 12/3/2010	REVISED -		SCALE: 1"=50' SHEET MOT-48 OF 136 STA. TO STA.	FED. ROAD DIST. NO.	ILLINOIS	FED. AID PROJECT		

Q:\IDOT\9356_A0_(IL53)\Drawings\CADD Sheets\D19139797-sht-stagingtypical_110-171.dgn