ADVANCE SIGNING DETAIL:

W20-1(O)-48
48 x 48 in.

W1-4L(O)-48
48 x 48 in.

W21-1a(O)-48
48 x 48 in.

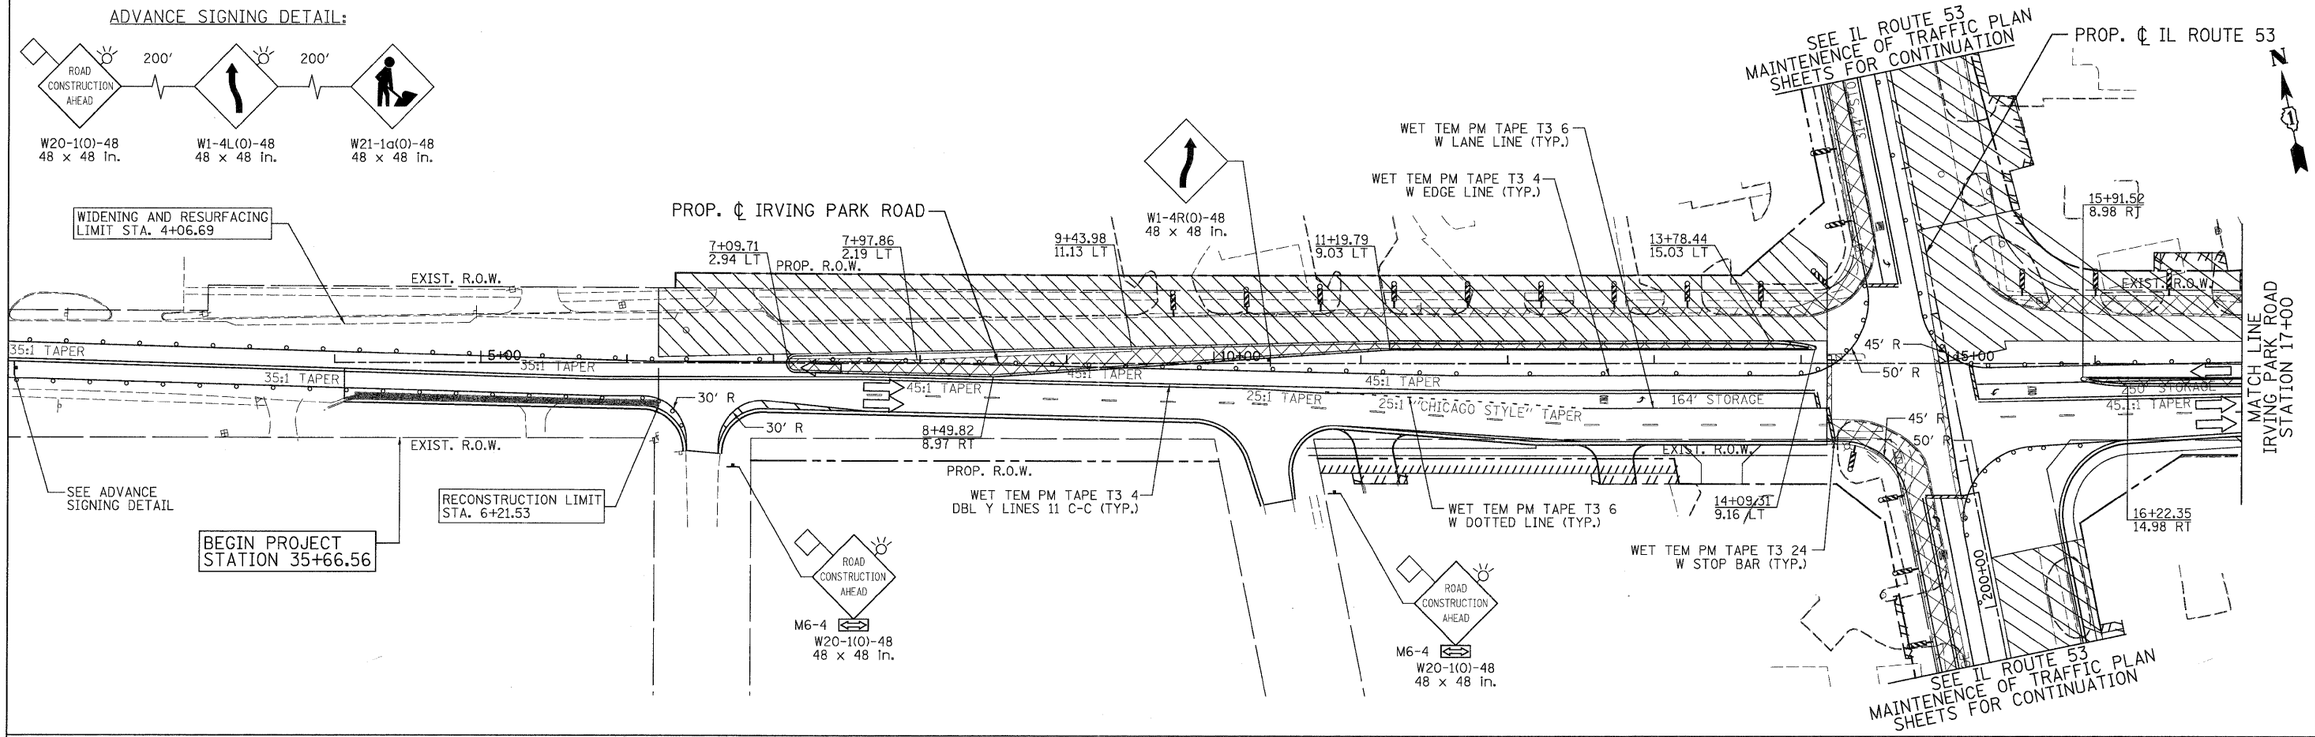

ADVANCE SIGNING DETAIL:

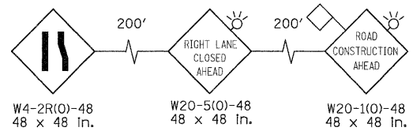

W4-2R(O)-48
48 x 48 in.

W20-5(O)-48
48 x 48 in.

W20-1(O)-48
48 x 48 in.

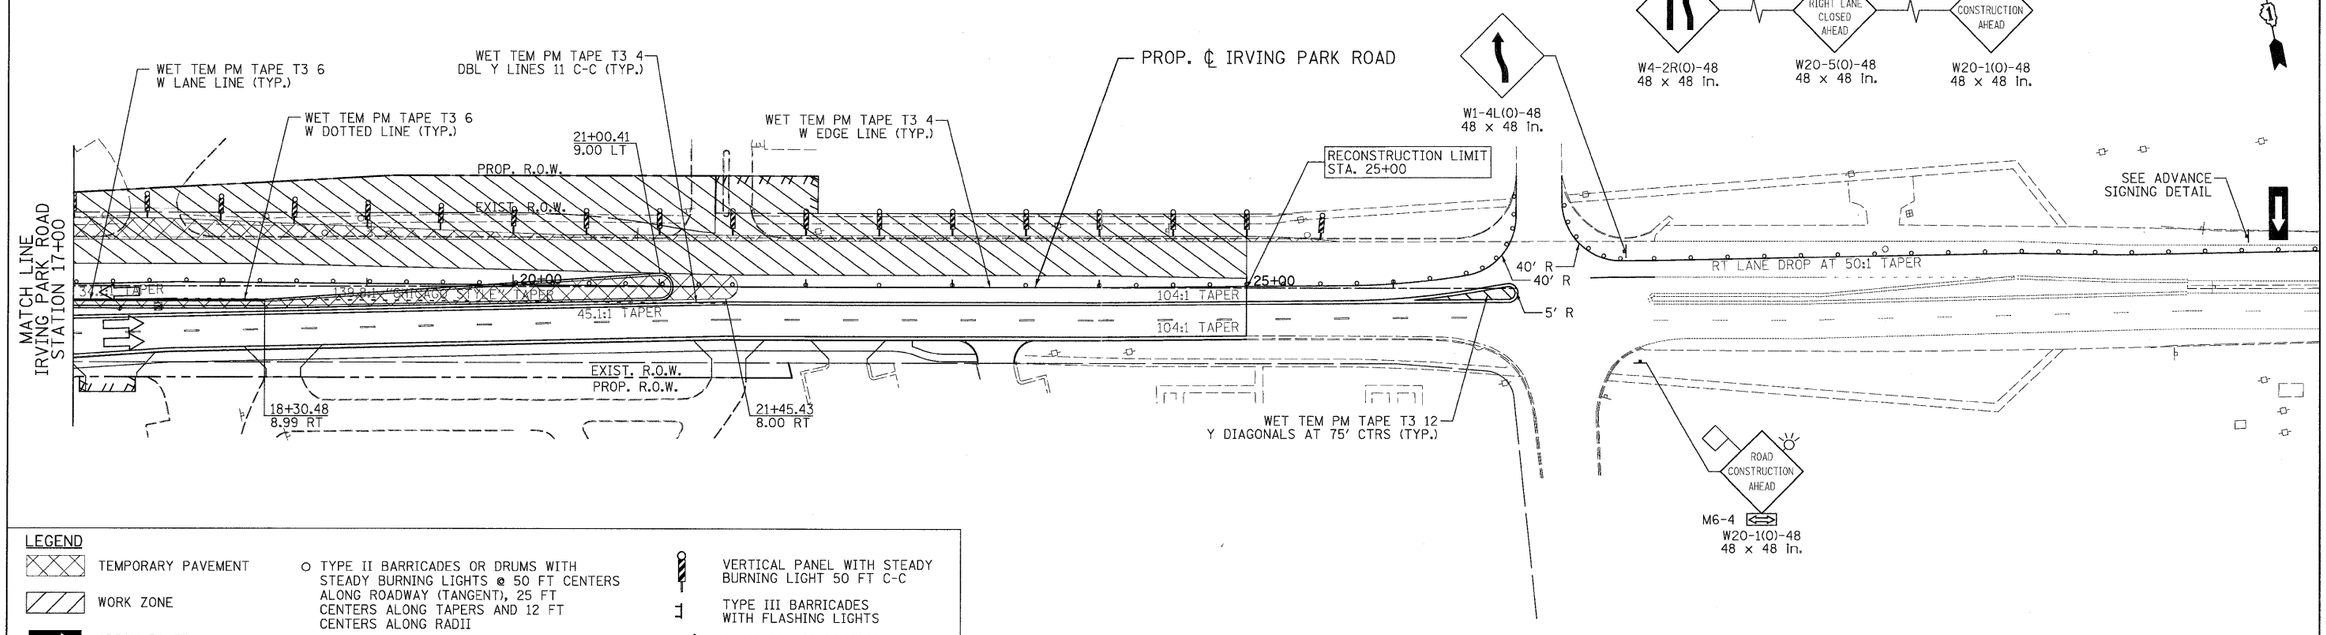

LEGEND

- TEMPORARY PAVEMENT
- WORK ZONE
- ARROW BOARD
- O TYPE II BARRICADES OR DRUMS WITH STEADY BURNING LIGHTS @ 50 FT CENTERS ALONG ROADWAY (TANGENT), 25 FT CENTERS ALONG TAPERS AND 12 FT CENTERS ALONG RADII
- VERTICAL PANEL WITH STEADY BURNING LIGHT 50 FT C-C
- TYPE III BARRICADES WITH FLASHING LIGHTS
- DIRECTION OF TRAFFIC

PATRICK ENGINEERING
PATRICK ENGINEERING INC.
4970 VARSITY DRIVE
LISLE, IL 60532
patrickengineering.com

USER NAME = ckersten(Lisle_R)	DESIGNED - MJV	REVISED -	
PLOT CONFIG= PDF(Grey_Large).plt	DRAWN - MJV	REVISED -	
PLOT SCALE = 1:50	CHECKED - JJC	REVISED -	
PLOT DATE = 12/3/2010	DATE - 12/3/2010	REVISED -	

Illinois Department of Transportation

IRVING PARK ROAD
SUGGESTED STAGES OF CONSTRUCTION & TRAFFIC CONTROL
STAGE 1 SUB-STAGE 3 PHASE 2

SCALE: 1″=50′ | SHEET MOT-110 OF 136 | STA. 4+44.45 | TO STA. 24+45.00

F.A. RTE.	SECTION	COUNTY	TOTAL SHEETS	SHEET NO.
2578	532B	DUPAGE	781	216
		CONTRACT NO. 60477		
FED. ROAD DIST. NO.	ILLINOIS	FED. AID PROJECT		

G:\IDOT\9356_A0_IL53\Drawings\CADD Sheets\D19139797-sht-staging_216.dgn