ADVANCE SIGNING DETAIL:

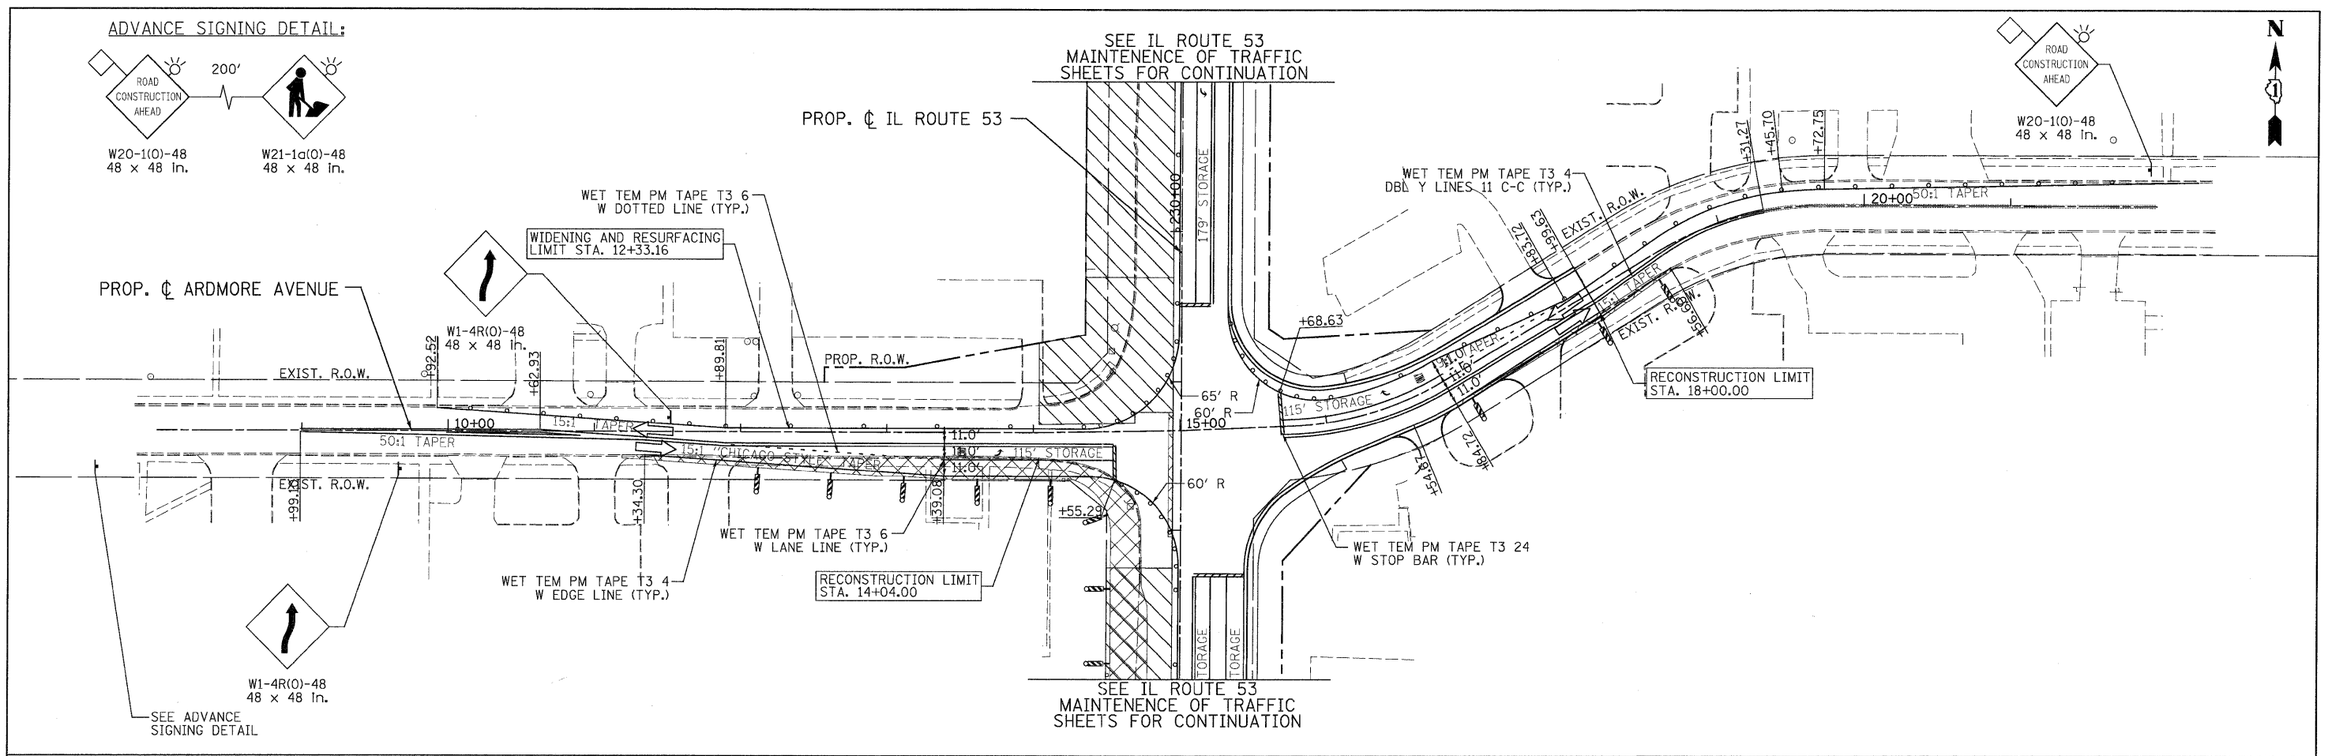

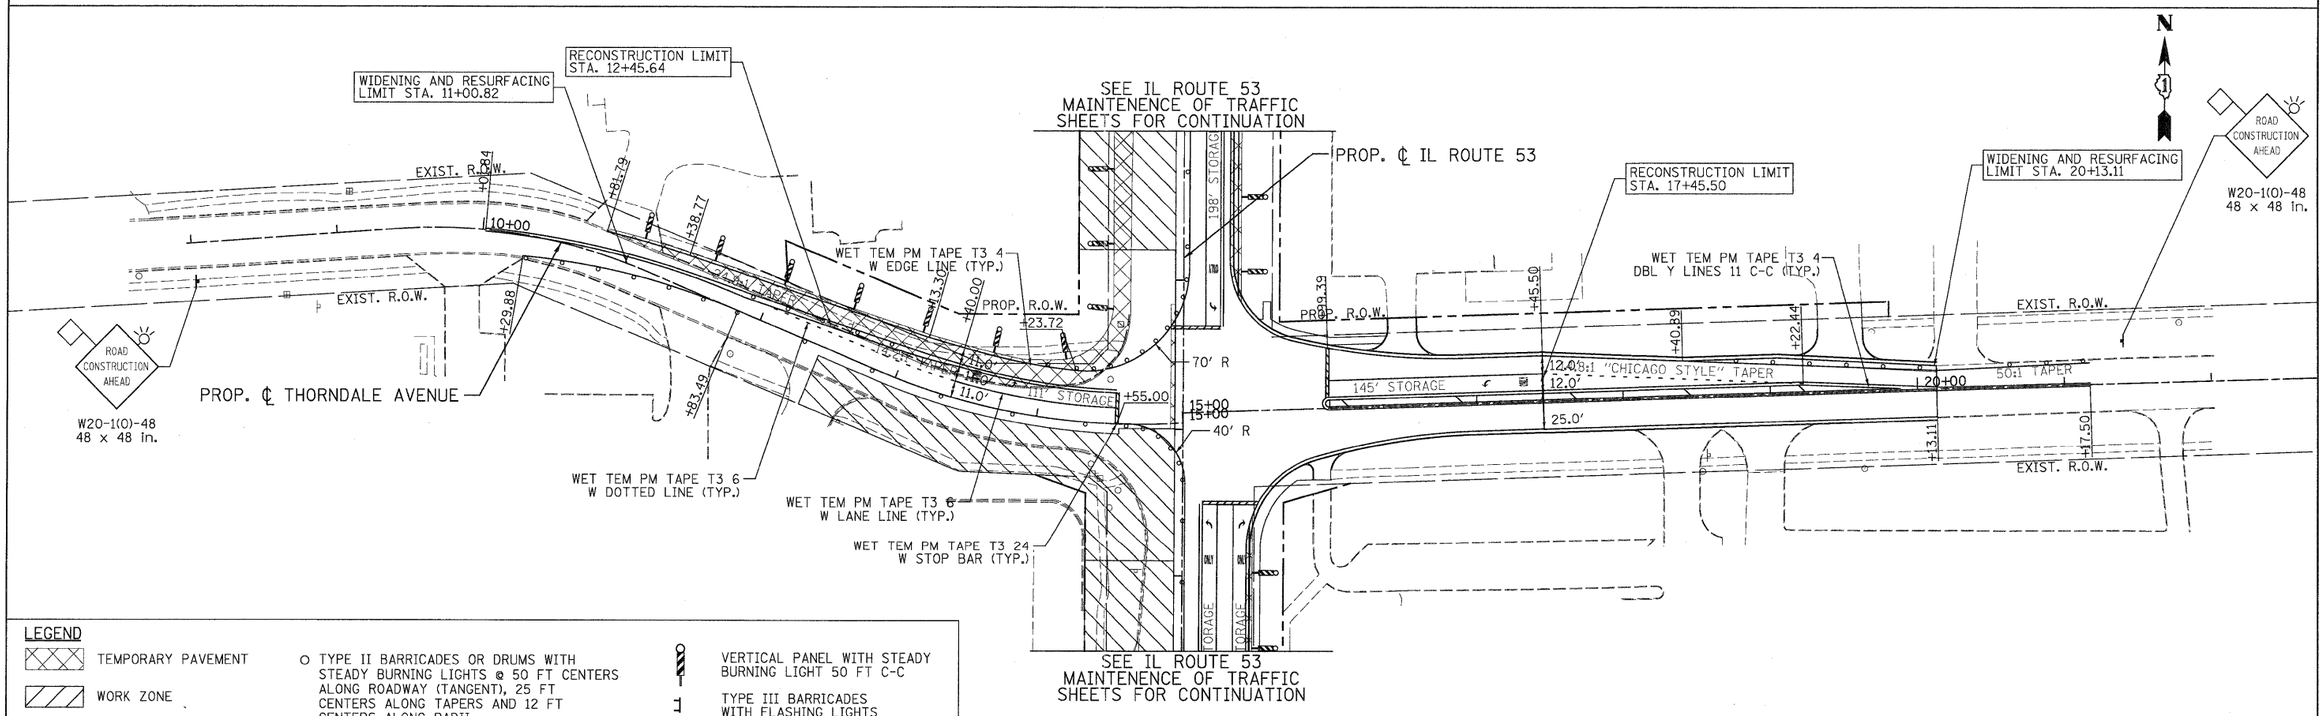

LEGEND

- TEMPORARY PAVEMENT
- WORK ZONE
- ARROW BOARD
- O TYPE II BARRICADES OR DRUMS WITH STEADY BURNING LIGHTS @ 50 FT CENTERS ALONG ROADWAY (TANGENT), 25 FT CENTERS ALONG TAPERS AND 12 FT CENTERS ALONG RADII
- VERTICAL PANEL WITH STEADY BURNING LIGHT 50 FT C-C
- TYPE III BARRICADES WITH FLASHING LIGHTS
- DIRECTION OF TRAFFIC

PATRICK ENGINEERING
PATRICK ENGINEERING INC.
4970 VARSITY DRIVE
LISLE, IL 60532
patrickengineering.com

USER NAME = okersten(Lisle_R)	DESIGNED - MJV	REVISED -	
PLOT CONFIG= PDF(Grey_Large).plt	DRAWN - MJV	REVISED -	
PLOT SCALE = 1:50	CHECKED - JJC	REVISED -	
PLOT DATE = 12/3/2010	DATE - 12/3/2010	REVISED -	

Illinois Department of Transportation

ARDMORE AVENUE, THORNDALE AVENUE
SUGGESTED STAGES OF CONSTRUCTION & TRAFFIC CONTROL
STAGE 2 SUB-STAGE 1 PHASE 2

SCALE: 1"=50' | SHEET MOT-127 OF 136 | STA. | TO STA.

F.A. RTE.	SECTION	COUNTY	TOTAL SHEETS	SHEET NO.
2578	532B	DUPAGE	781	233
		CONTRACT NO. 60477		
FED. ROAD DIST. NO.	ILLINOIS	FED. AID PROJECT		

G:\IDOT\9356_A0_(IL53)\Drawings\CADD Sheets\D1913797-sht-staging_233.dgn