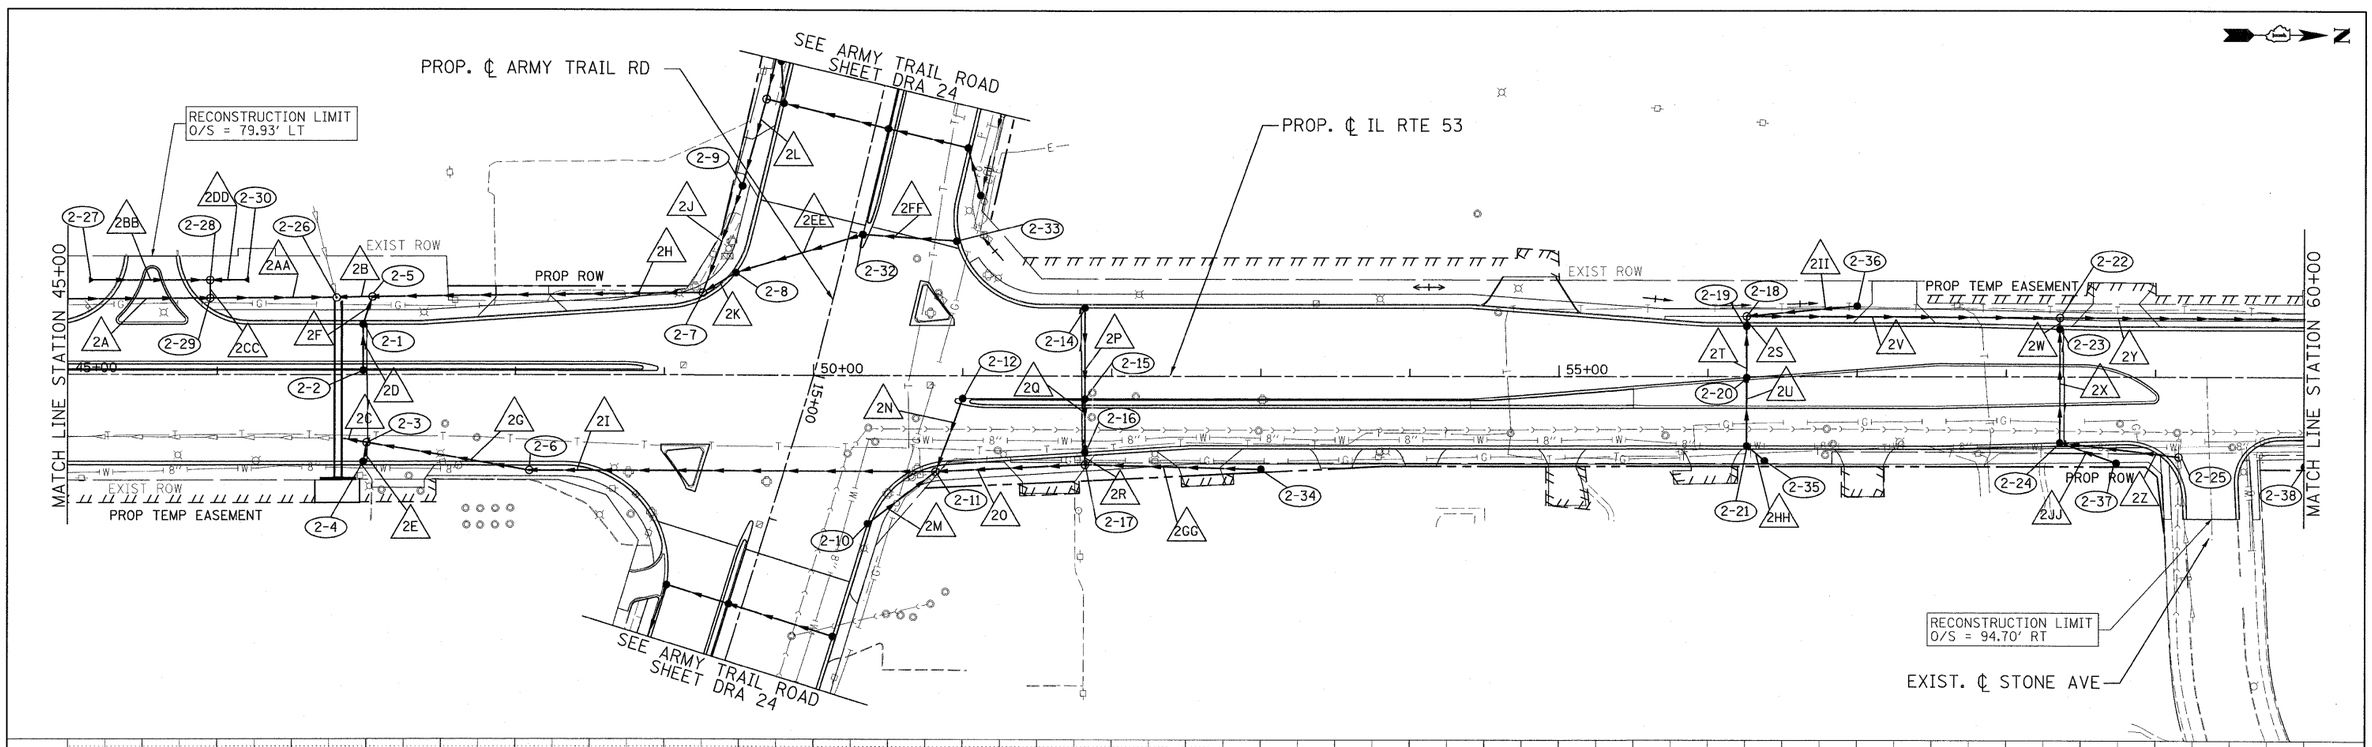

PLAN

DATE	BY	SURVEYED	PLOTTED	ROADWAY CHECKED	R/W OR EAS. NOTED	STRUCTURE NOTATNS CHKD

NOTE BOOK
NO.

PROFILE

DATE	BY	SURVEYED	PLOTTED	ROADWAY CHECKED	R/W OR EAS. NOTED	STRUCTURE NOTATNS CHKD

NOTE BOOK
NO.

PATRICK ENGINEERING INC.
4970 VARSITY DRIVE
LISLE, IL 60532
patrickengineering.com
PATRICK ENGINEERING

USER NAME = ddoerfler(Rdwy_Lisle)		DESIGNED	-	D.DOERFLER	REVISED -
PLOT CONFIG= PDF(Grey_Large).plt		DRAWN	-	D.DOERFLER	REVISED -
PLOT SCALE = 1:50		CHECKED	-	A.JAMES	REVISED -
PLOT DATE = 3/21/2011	12:51:22 PM	DATE	-	3/21/2011	REVISED -

Illinois Department of Transportation

ILLINOIS ROUTE 53
DRAINAGE AND UTILITIES PLAN AND PROFILE

SCALE: 1"=50' | SHEET NO. DRA-10 OF 36 | STA. 45+00 | TO STA. 60+00

F.A.U RTE.	SECTION	COUNTY	TOTAL SHEETS	SHEET NO.
2578	532B	DUPAGE	781	265
		CONTRACT NO. 60477		
FED. ROAD DIST. NO.	ILLINOIS	FED. AID PROJECT		

q:\idot\9356.a0.(s153)\drawings\cadd sheets\D1913797-sht-drain_265.dgn