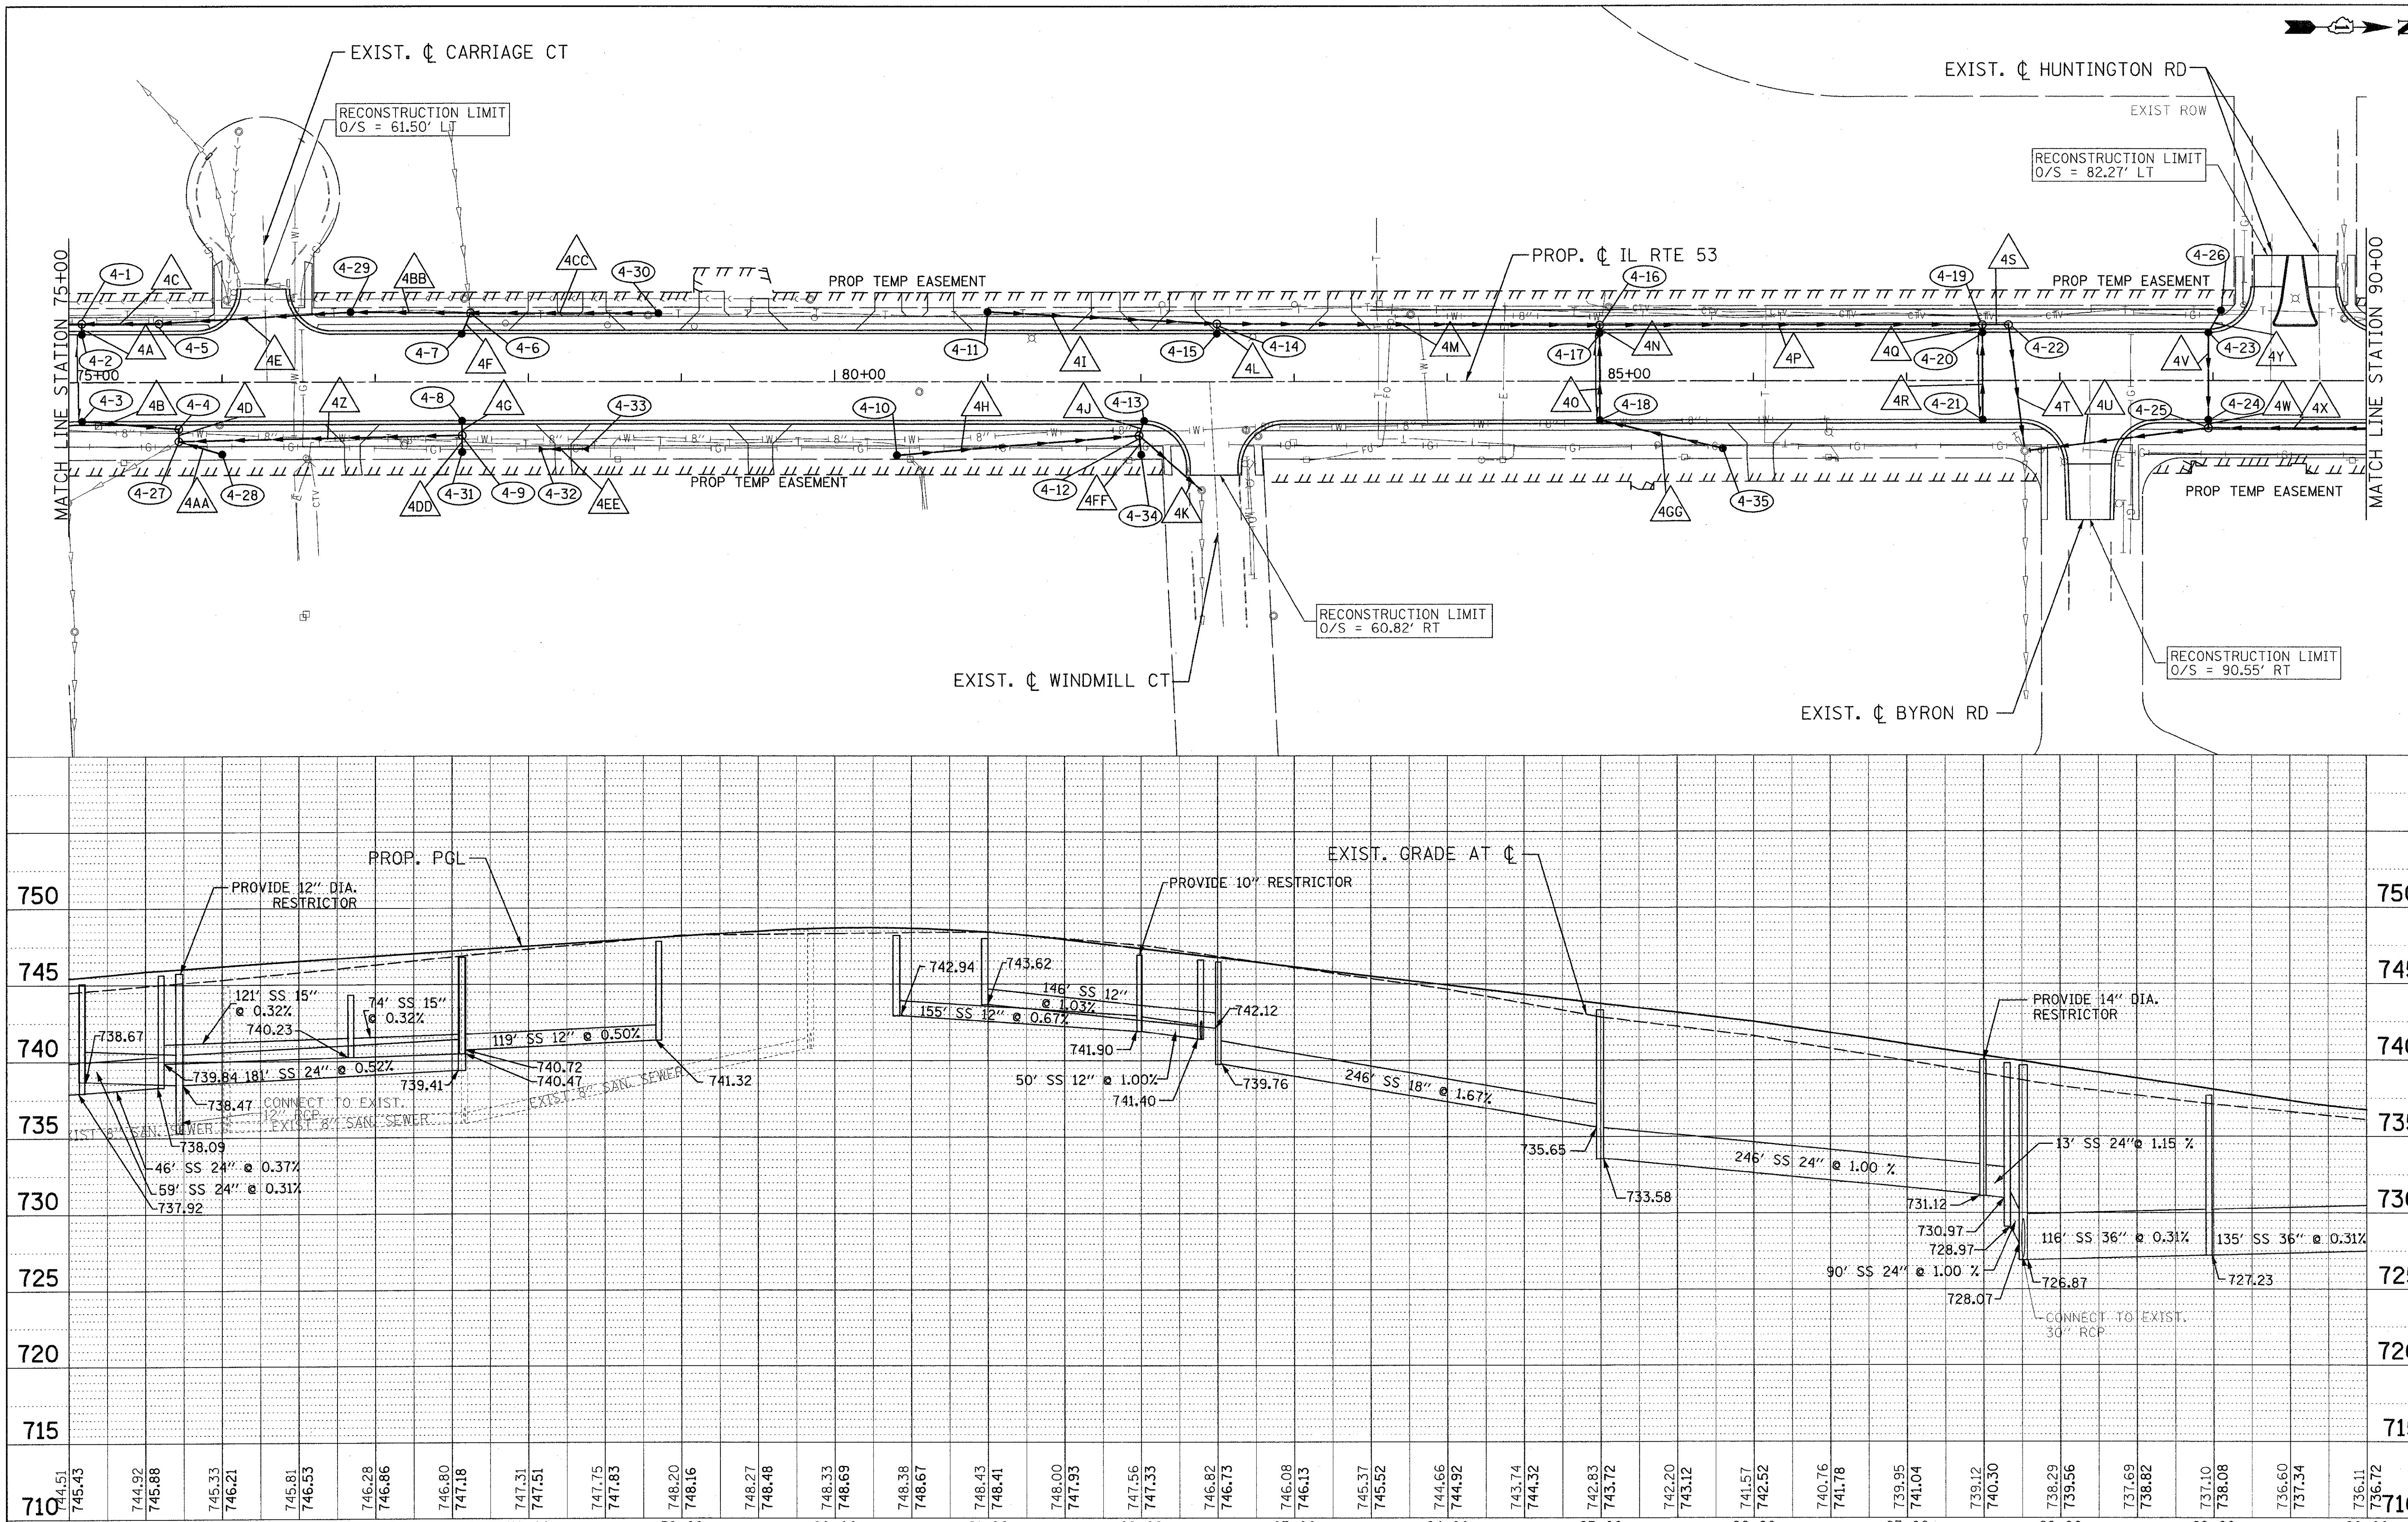

PLAN — SURVEYED / PLOTTED / ALIGNMENT CHECKED / RT. OF WAY CHECKED / CADD FILE NAME / NOTE BOOK / NO. / BY / DATE

PROFILE — SURVEYED / PLOTTED / GRADES CHECKED / B.M. NOTED / STRUCTURE NOTATA'NS CH'KD / NOTE BOOK / NO. / BY / DATE

PATRICK ENGINEERING INC.
4970 VARSITY DRIVE
LISLE, IL 60532
patrickengineering.com

USER NAME = ddoerfler(Rdwy_Lisle)	DESIGNED - D.DOERFLER	REVISED -
PLOT CONFIG= PDF(Grey_Large).plt	DRAWN - D.DOERFLER	REVISED -
PLOT SCALE = 1:50	CHECKED - A.JAMES	REVISED -
PLOT DATE = 3/21/2011 12:51:52 PM	DATE - 3/21/2011	REVISED -

Illinois Department of Transportation

ILLINOIS ROUTE 53
DRAINAGE AND UTILITIES PLAN AND PROFILE

SCALE: 1"=50' | SHEET NO. DRA-12 OF 36 | STA. 75+00 TO STA. 90+00

F.A.U RTE.	SECTION	COUNTY	TOTAL SHEETS	SHEET NO.
2578	532B	DUPAGE	781	267
		CONTRACT NO.		

FED. ROAD DIST. NO. | ILLINOIS | FED. AID PROJECT

q:\idot\9356_a0_(i153)\drawings\cadd sheets\019139797-sht-drain_267.dgn