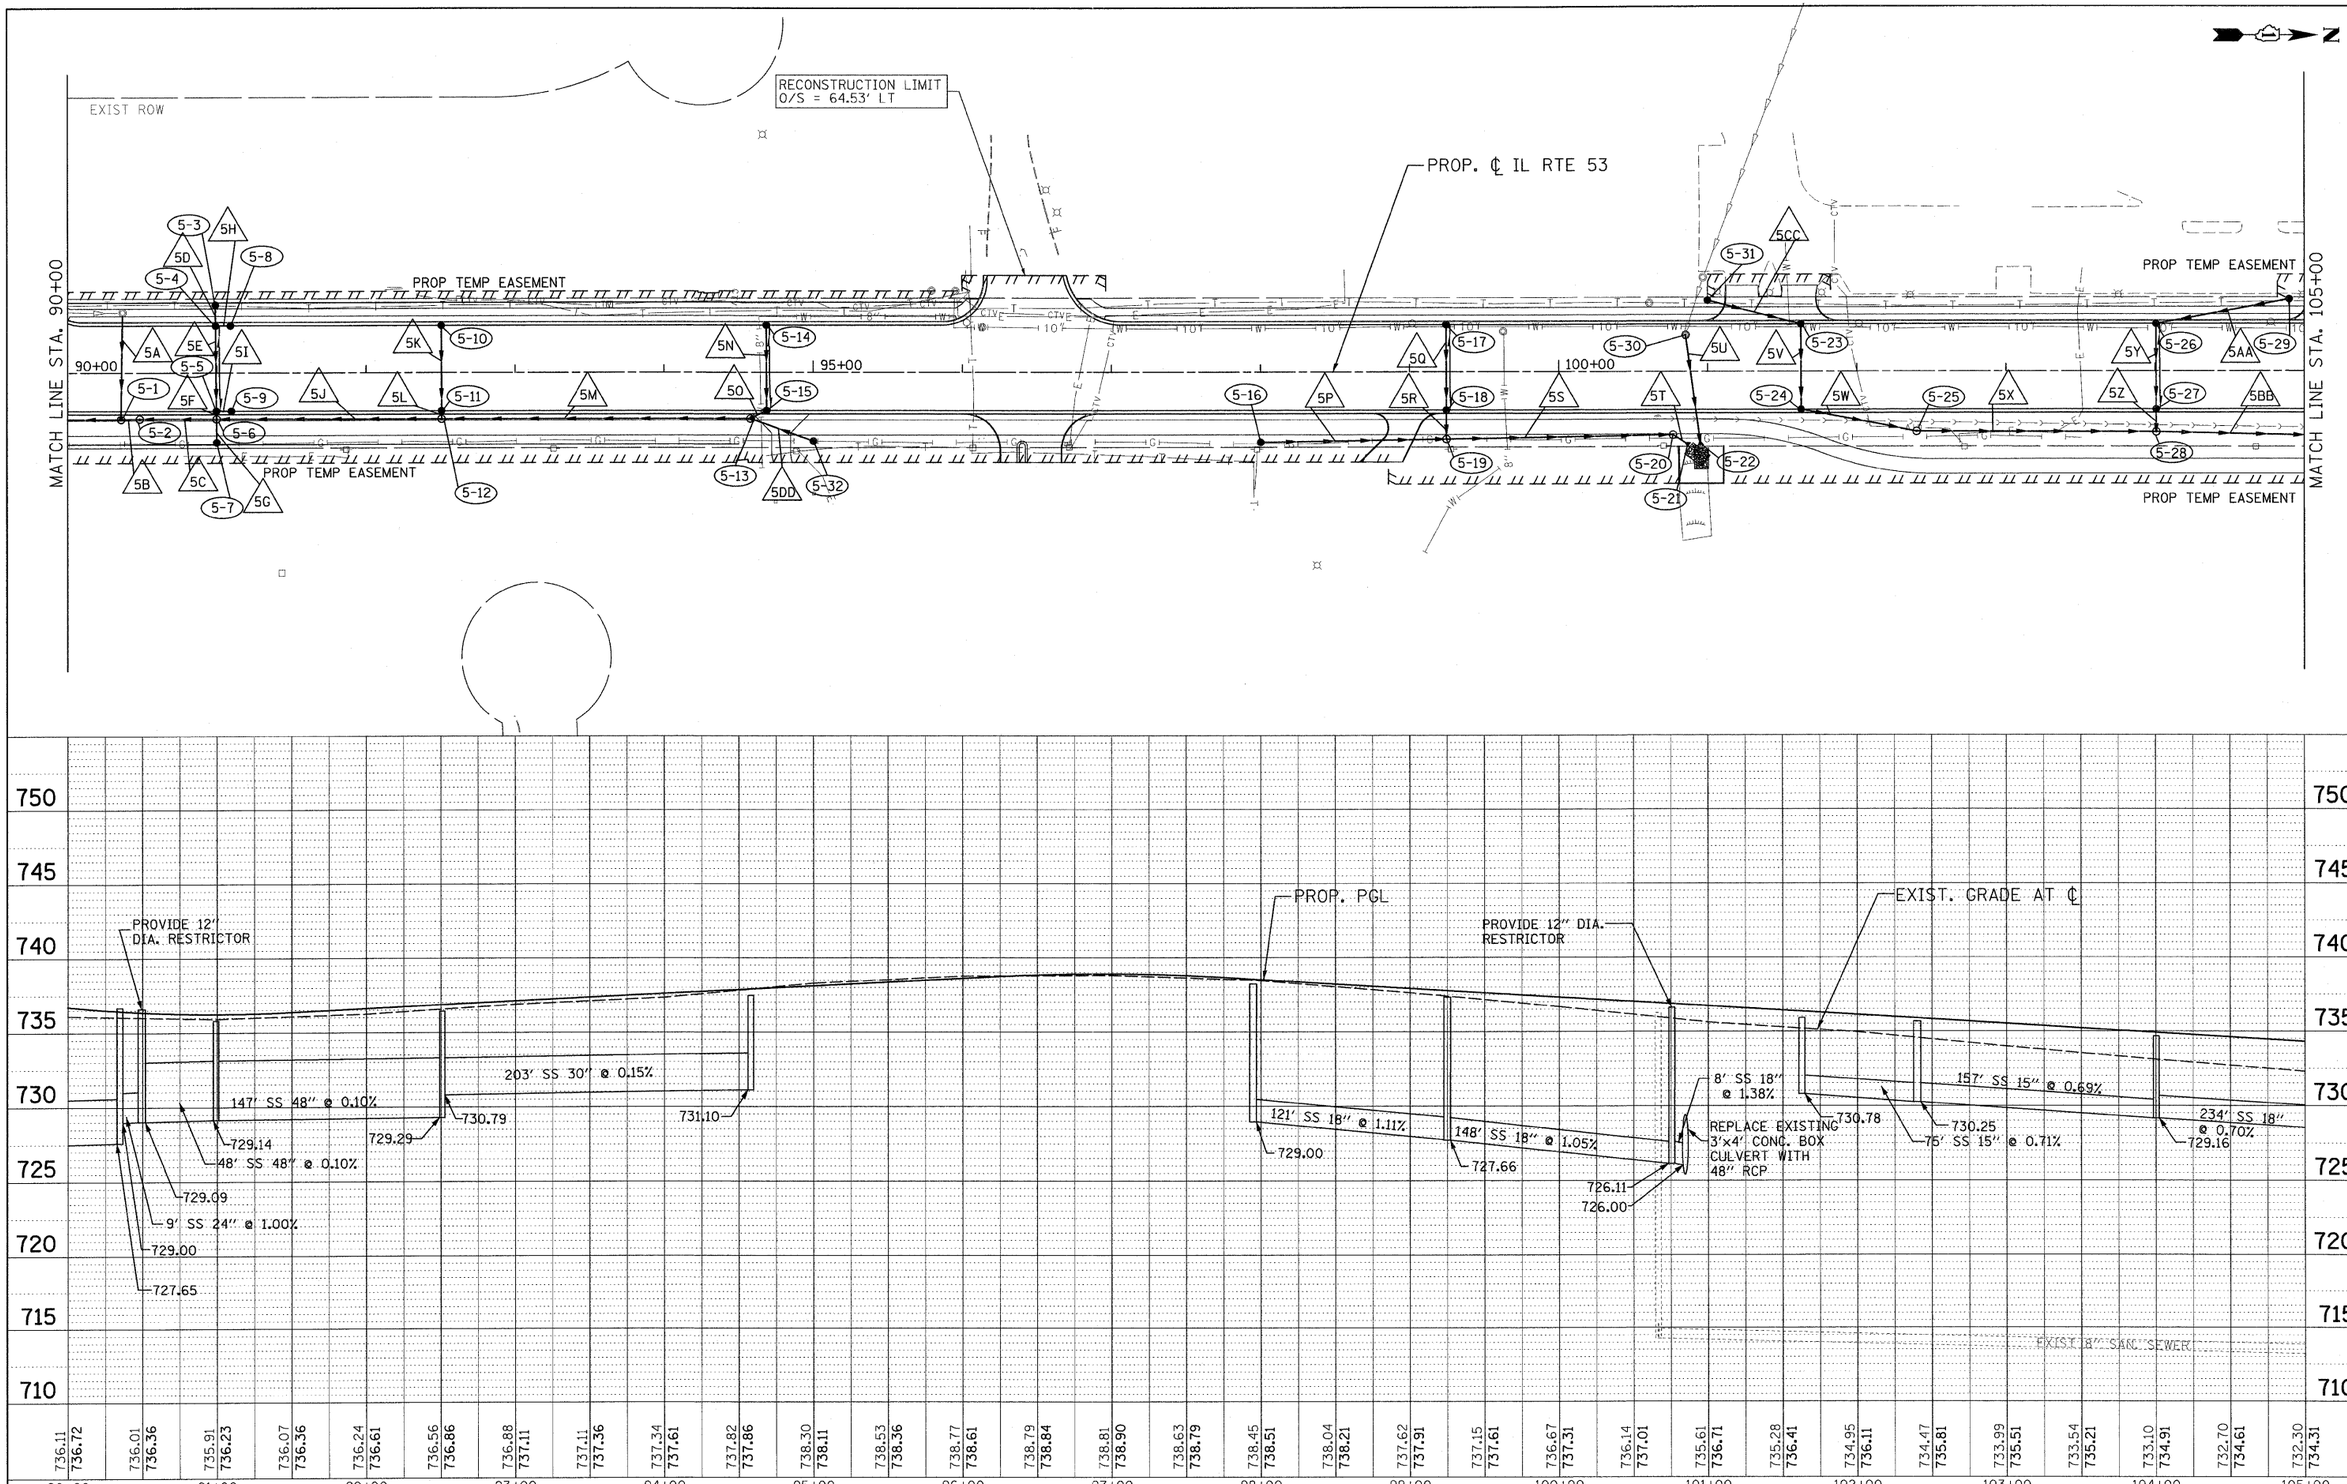

PLAN
SURVEYED
PLOTTED
ALIGNMENT CHECKED
RT. OF WAY CHECKED
CADD FILE NAME
NOTE BOOK
NO.
BY
DATE

PROFILE
SURVEYED
PLOTTED
GRADES CHECKED
B.M. NOTED
STRUCTURE NOTATNS CHKD
NOTE BOOK
NO.
BY
DATE

PATRICK ENGINEERING INC.
4970 VARSITY DRIVE
LISLE, IL 60532
patrickengineering.com

USER NAME = ddoerfler(Rdwy_Lisle)	DESIGNED - D.DOERFLER	REVISED -	
PLOT CONFIG= PDF(Grey_Large).plt	DRAWN - D.DOERFLER	REVISED -	
PLOT SCALE = 1:50	CHECKED - A.JAMES	REVISED -	
PLOT DATE = 3/21/2011 12:52:06 PM	DATE - 3/21/2011	REVISED -	

Illinois Department of Transportation

ILLINOIS ROUTE 53
DRAINAGE AND UTILITIES PLAN AND PROFILE

SCALE: 1"=50' | SHEET NO. DRA-13 OF 36 | STA. 90+00 TO STA. 105+00

F.A.U RTE.	SECTION	COUNTY	TOTAL SHEETS	SHEET NO.
2578	532B	DUPAGE	781	268

CONTRACT NO. 60477

FED. ROAD DIST. NO. | ILLINOIS | FED. AID PROJECT

q:\idot\9356_a0_(153)\drawings\cadd sheets\D19139797-sht-drain_268.dgn