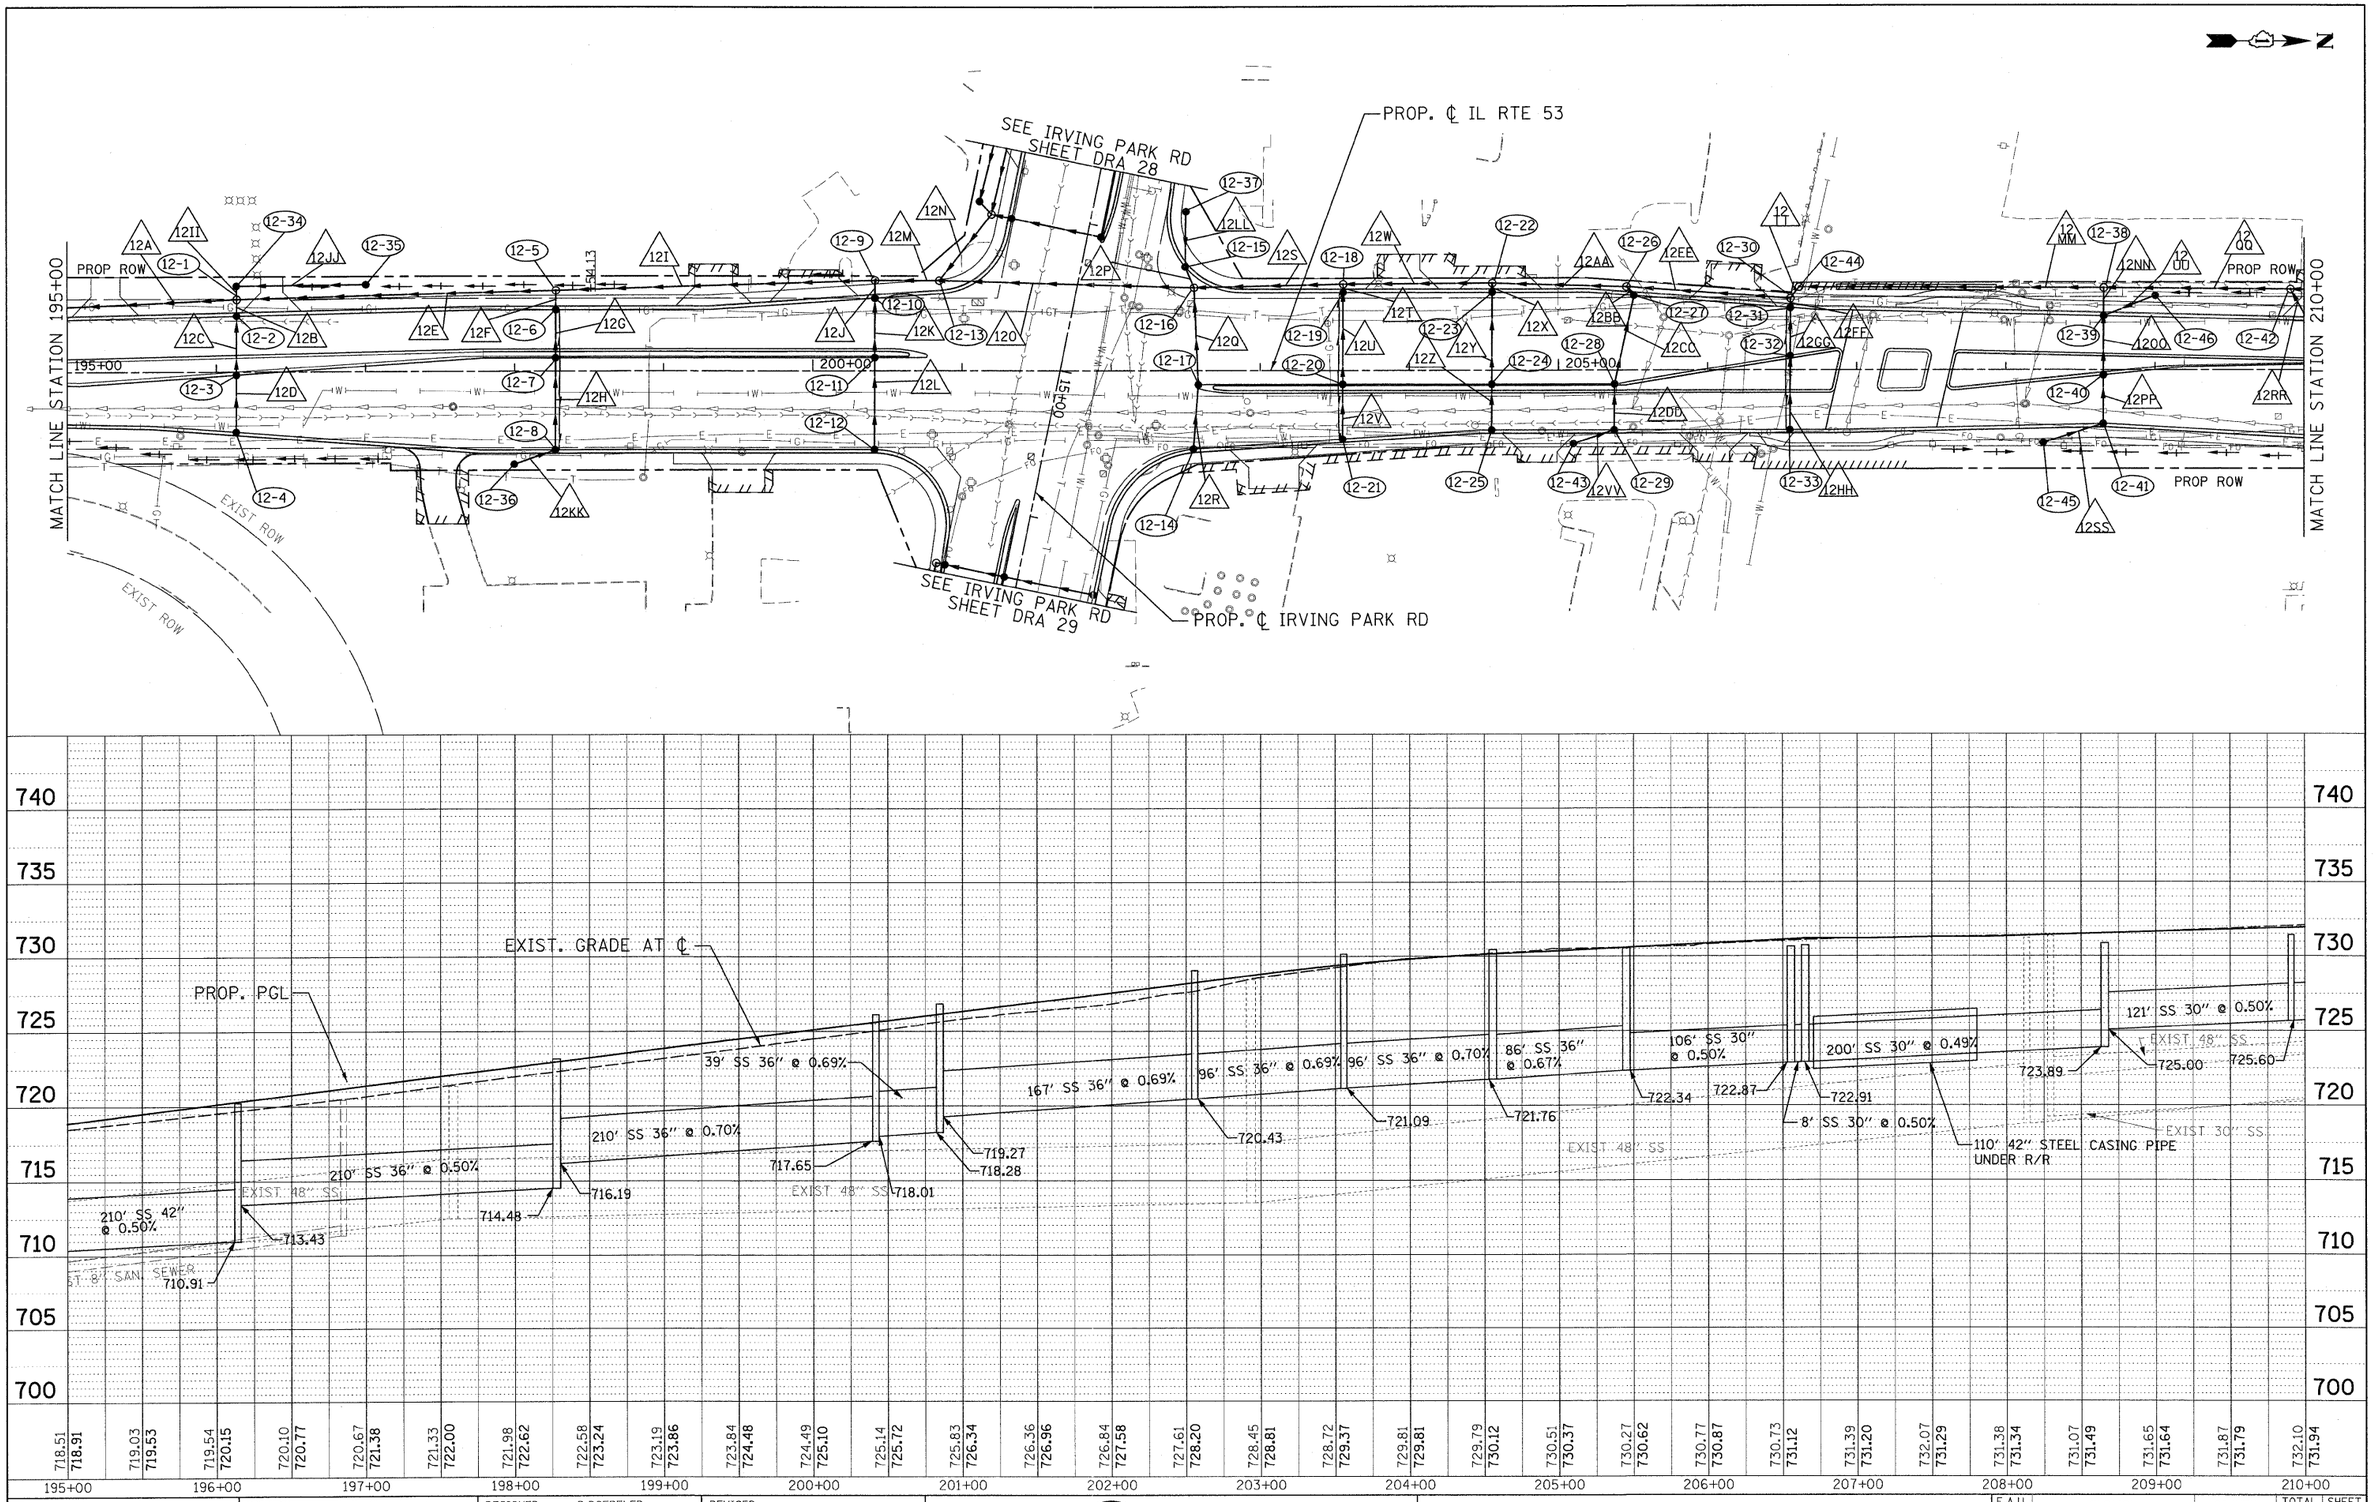

PLAN
NOTE BOOK NO.
SURVEYED
PLOTTED
ALIGNMENT CHECKED
RT. OF WAY CHECKED
CADD FILE NAME
BY
DATE

PROFILE
NOTE BOOK NO.
SURVEYED
PLOTTED
GRADES CHECKED
BRIDGE STRUCTURE NOTATIONS CHKD
BY
DATE

PATRICK ENGINEERING INC.
4970 VARSITY DRIVE
LISLE, IL 60532
patrickengineering.com
PATRICK ENGINEERING

USER NAME = ddoerfler(Rdwy.Lisle)	DESIGNED - D.DOERFLER	REVISED -	
PLOT CONFIG= PDF(Grey_Large).plt	DRAWN - D.DOERFLER	REVISED -	
PLOT SCALE = 1:50	CHECKED - A.JAMES	REVISED -	
PLOT DATE = 3/21/2011 12:53:49 PM	DATE - 3/21/2011	REVISED -	

Illinois Department of Transportation

ILLINOIS ROUTE 53
DRAINAGE AND UTILITIES PLAN AND PROFILE

SCALE: 1"=50' | SHEET NO. DRA-20 OF 36 | STA. | TO STA.

F.A.U RTE.	SECTION	COUNTY	TOTAL SHEETS	SHEET NO.
2578	532B	DUPAGE	781	275
		CONTRACT NO. 60477		
FED. ROAD DIST. NO.	ILLINOIS	FED. AID PROJECT		

q:\idot\9356_a0_(1153)\drawings\cadd sheets\D19139797-sht-drain_275.dgn