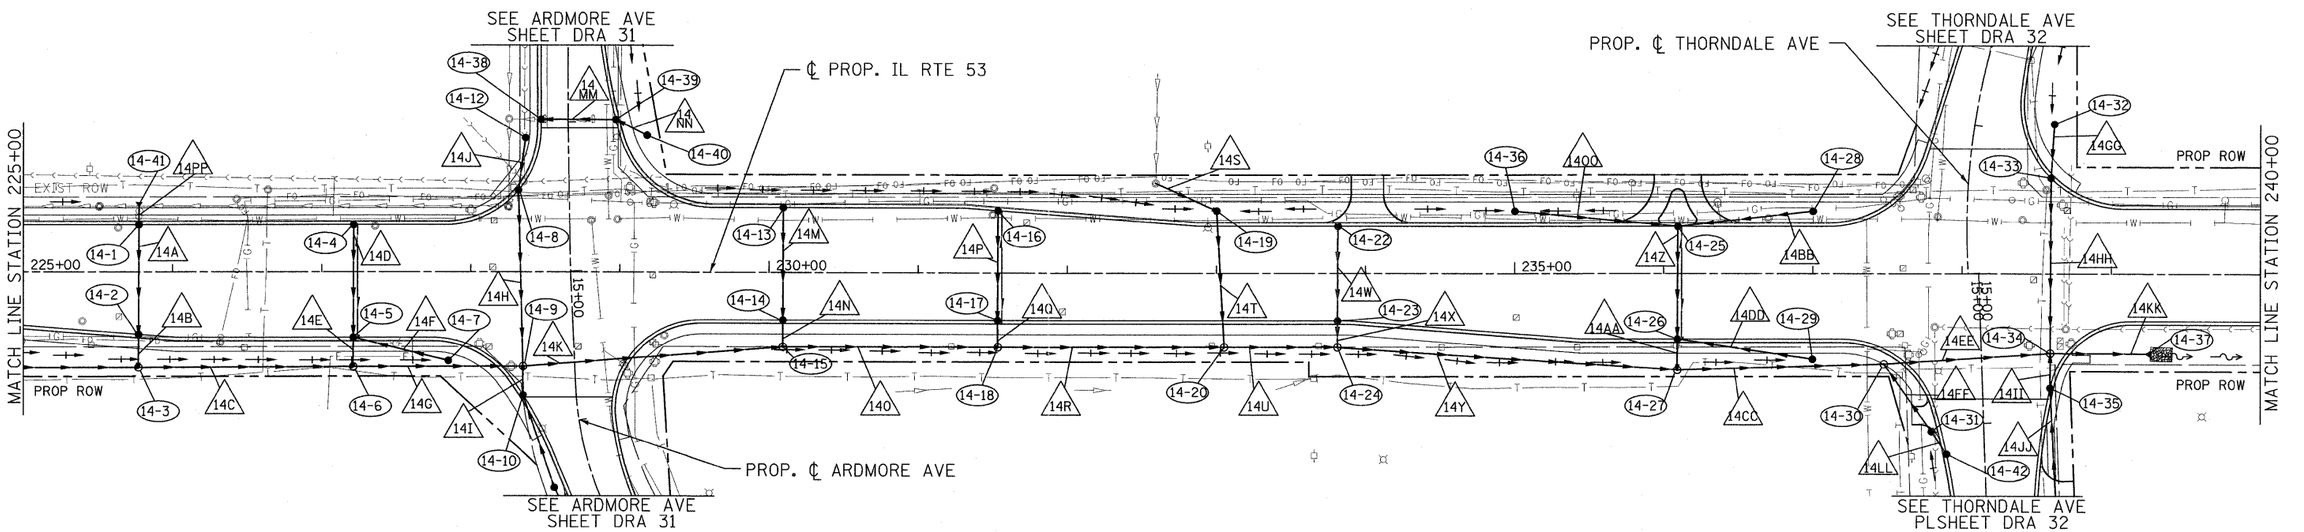

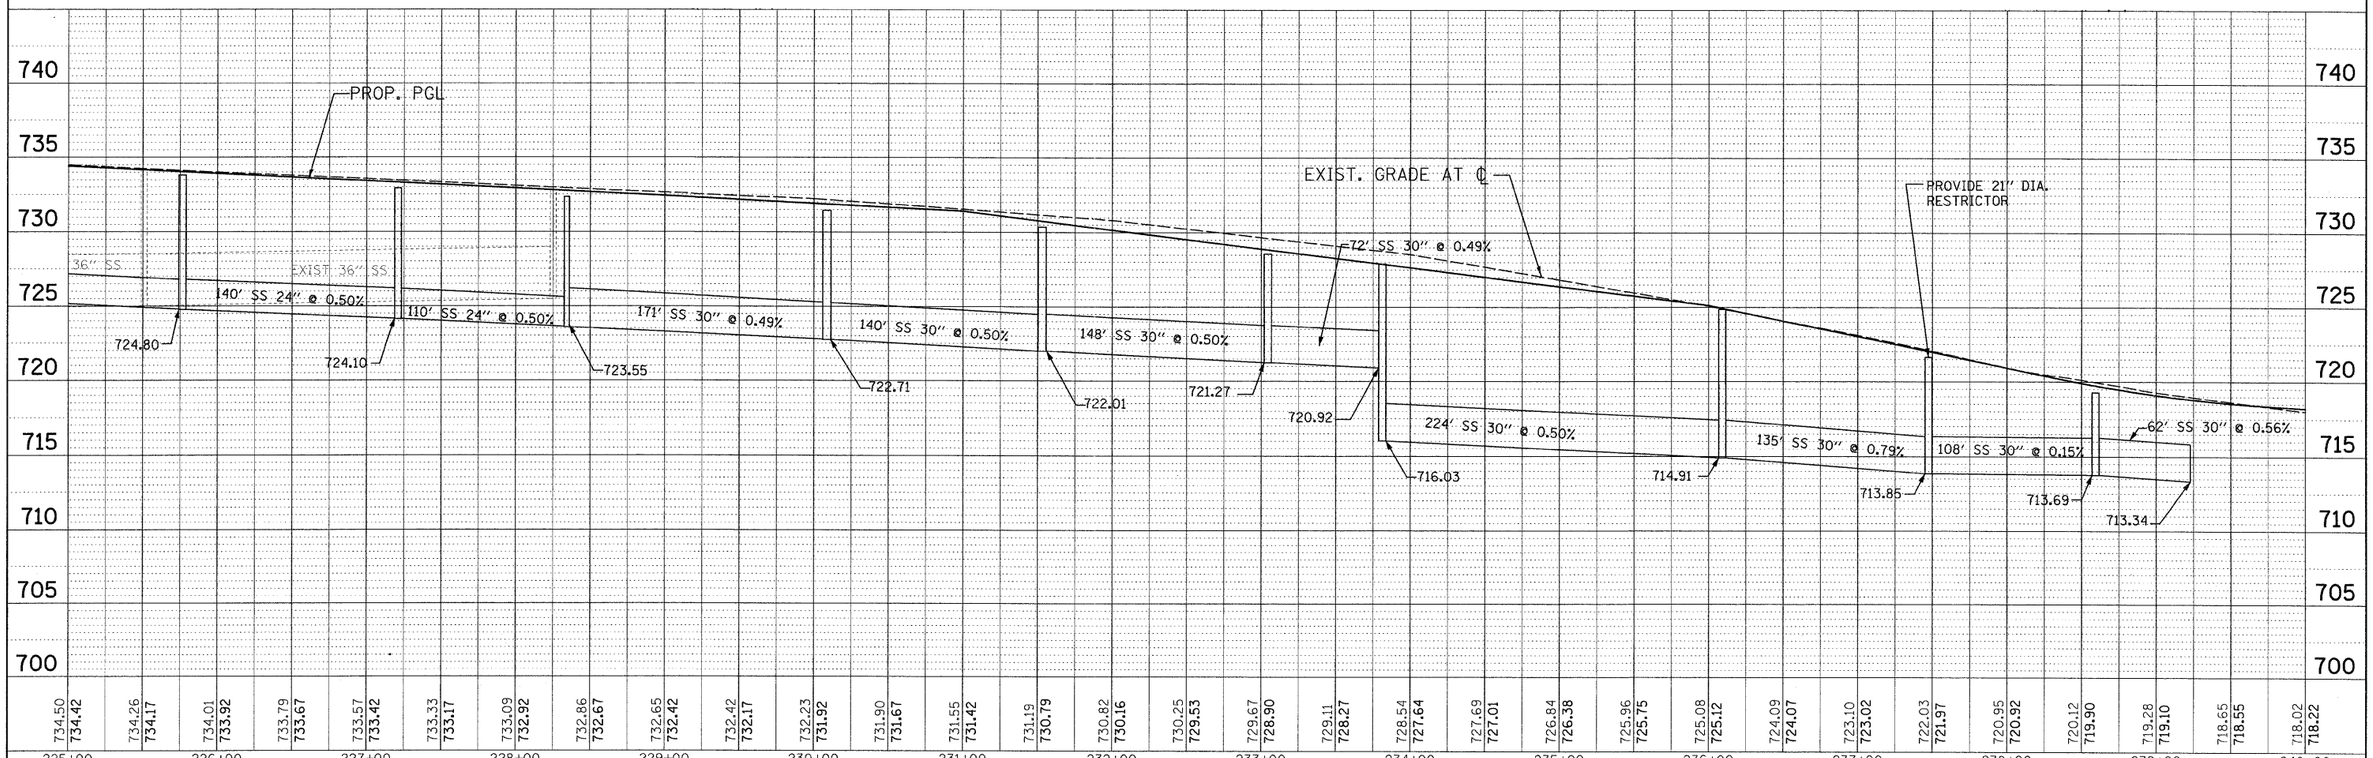

PATRICK ENGINEERING INC. 4970 VARSITY DRIVE LISLE, IL 60532 patrickengineering.com	USER NAME = ddoerfler(Rdwy_Lisle)	DESIGNED - D.DOERFLER	REVISED -
	PLOT CONFIG= PDF(Grey_Large).plt	DRAWN - D.DOERFLER	REVISED -
	PLOT SCALE = 1:50	CHECKED - A.JAMES	REVISED -
	PLOT DATE = 3/21/2011 12:54:19 PM	DATE - 3/21/2011	REVISED -

Illinois Department of Transportation

ILLINOIS ROUTE 53
DRAINAGE AND UTILITIES PLAN AND PROFILE

SCALE: 1"=50' | SHEET NO. DRA-22 OF 36 | STA. 225+00 TO STA. 240+00

F.A.U RTE.	SECTION	COUNTY	TOTAL SHEETS	SHEET NO.
2578	532B	DUPAGE	781	277
		CONTRACT NO. 60477		
FED. ROAD DIST. NO.	ILLINOIS	FED. AID PROJECT		

q:\idot\9356_a2_(153)\drawings\oadd sheets\D19139797-sht-drain_277.dgn