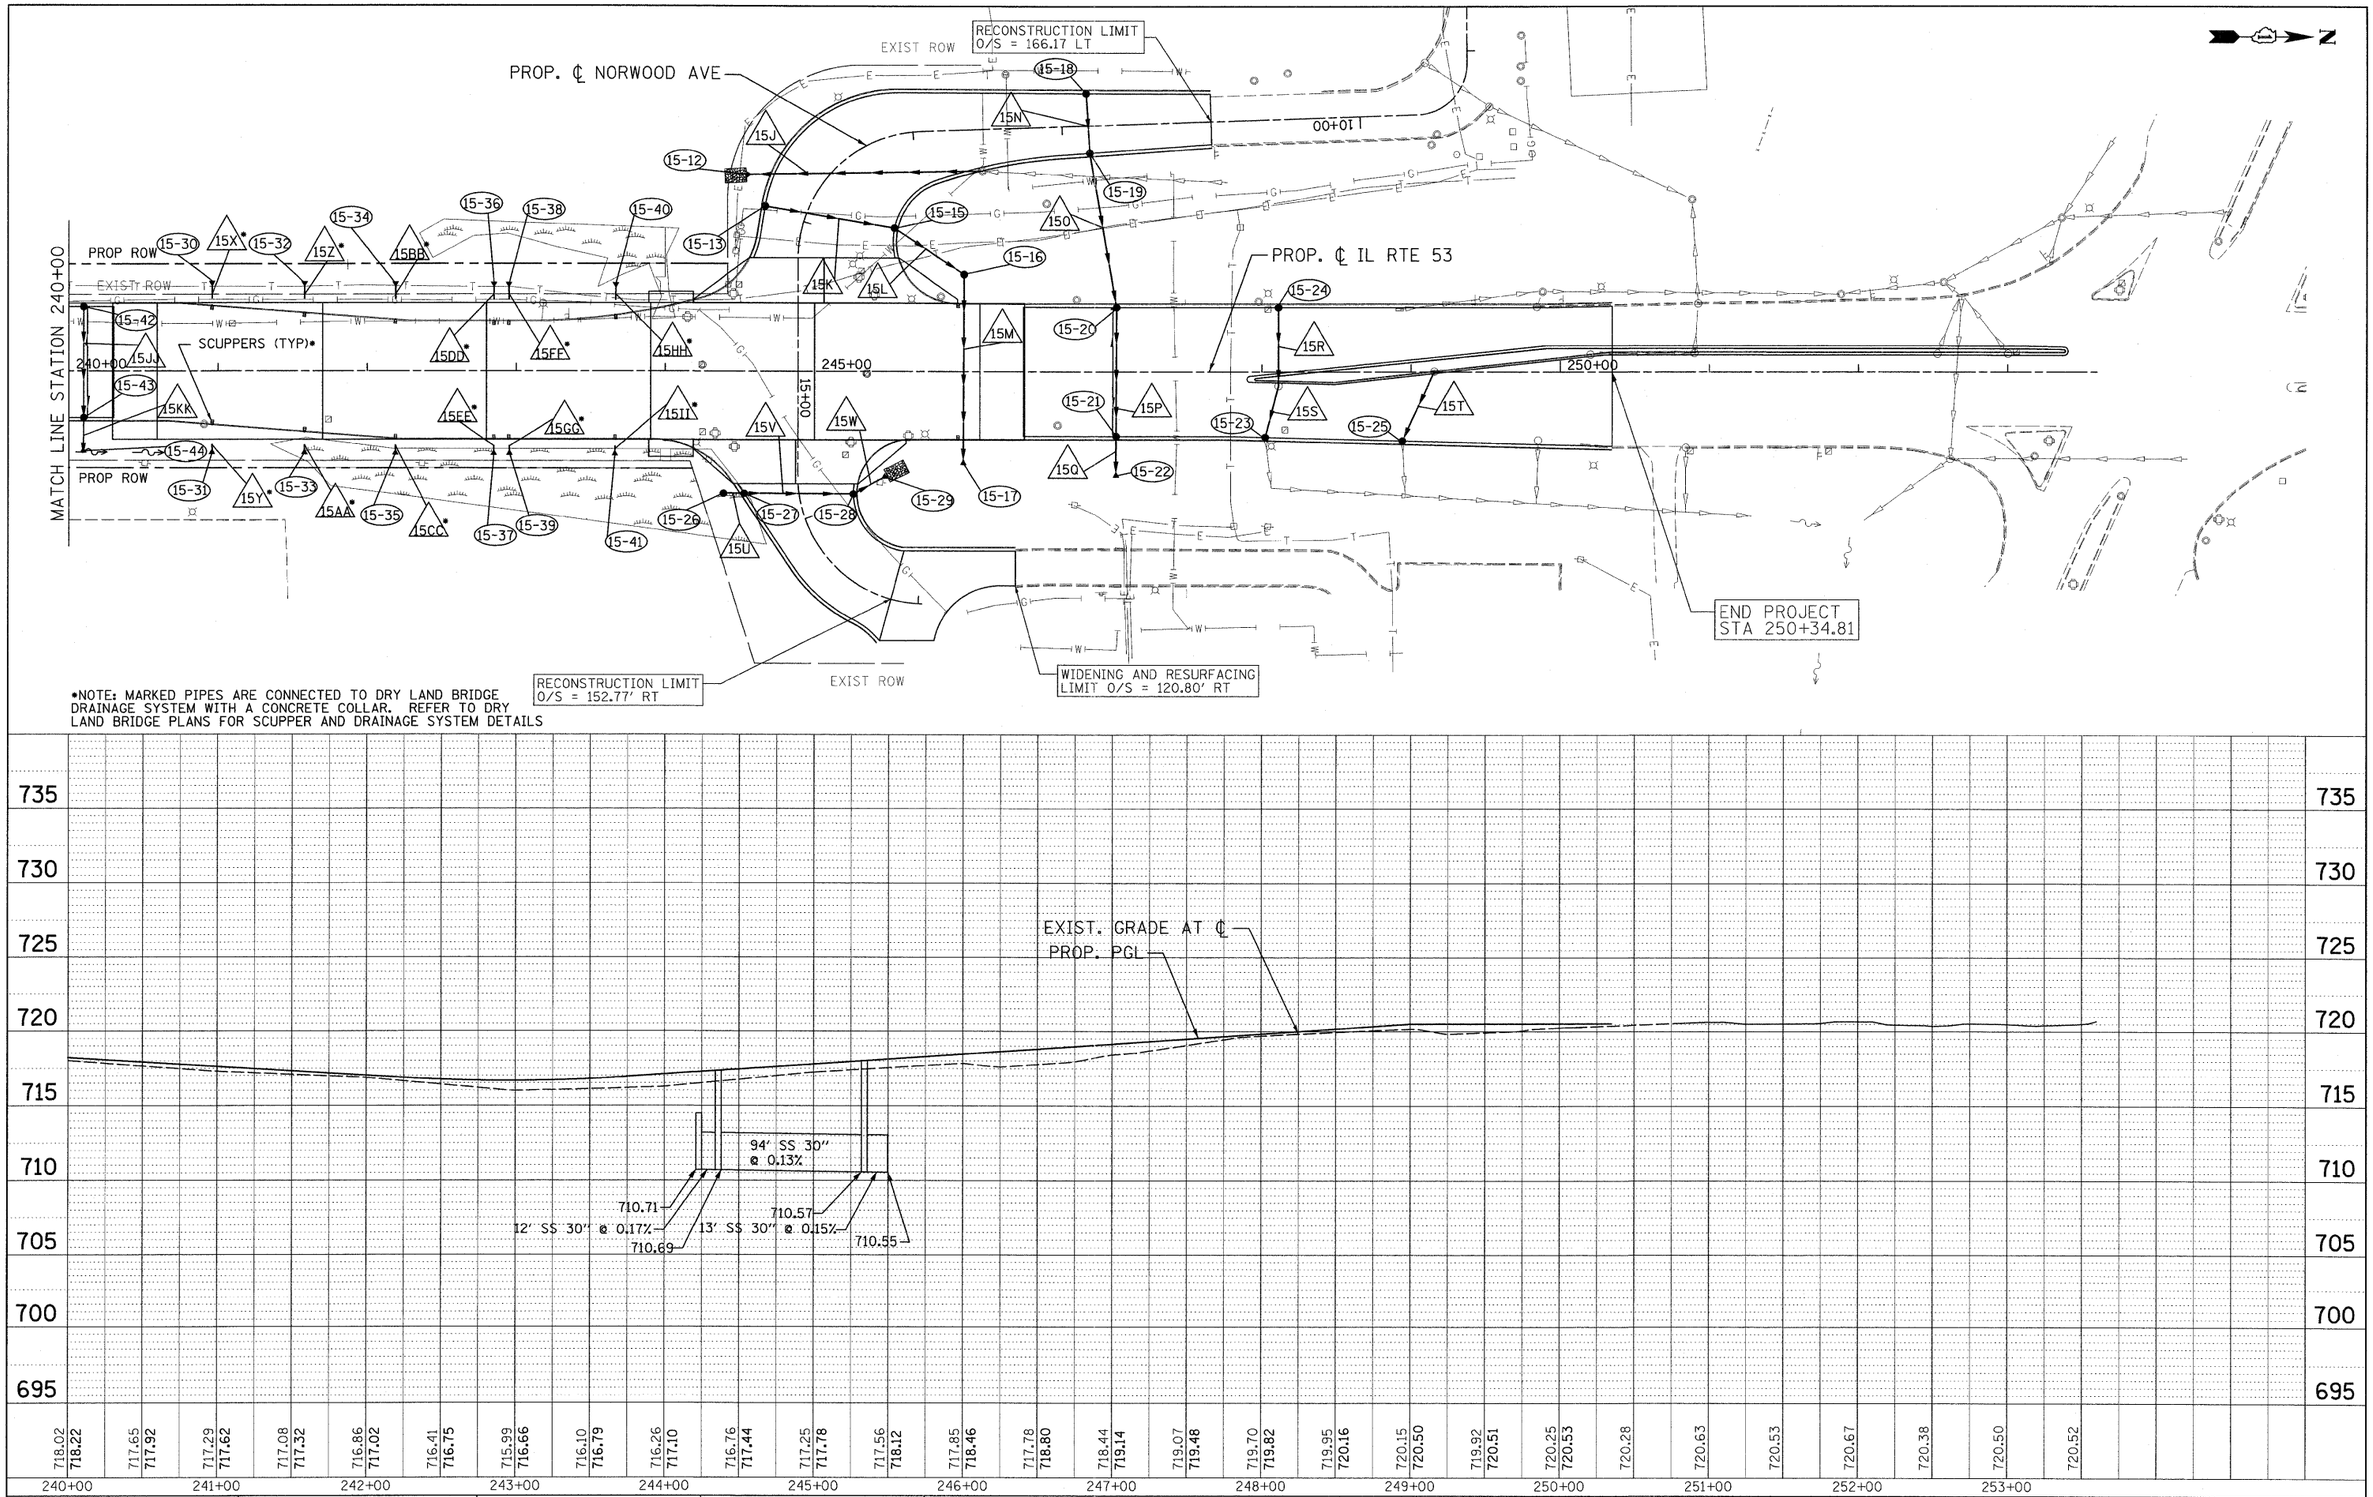

*NOTE: MARKED PIPES ARE CONNECTED TO DRY LAND BRIDGE DRAINAGE SYSTEM WITH A CONCRETE COLLAR. REFER TO DRY LAND BRIDGE PLANS FOR SCUPPER AND DRAINAGE SYSTEM DETAILS

PLAN — SURVEYED / PLOTTED / ALIGNMENT CHECKED / R.T. OF WAY CHECKED / CADD FILE NAME — NOTE BOOK NO. — BY — DATE

PROFILE — SURVEYED / PLOTTED / GRADES CHECKED / B.M. NOTED / STRUCTURE NOTATNS CHKD — NOTE BOOK NO. — BY — DATE

PATRICK ENGINEERING INC.
4970 VARSITY DRIVE
LISLE, IL 60532
patrickengineering.com

USER NAME = ddoerfler(Rdwy_Lisle)	DESIGNED - D.DOERFLER	REVISED -	
PLOT CONFIG= PDF(Grey_Large).plt	DRAWN - D.DOERFLER	REVISED -	
PLOT SCALE = 1:50	CHECKED - A.JAMES	REVISED -	
PLOT DATE = 3/21/2011 12:54:34 PM	DATE - 3/21/2011	REVISED -	

Illinois Department of Transportation

ILLINOIS ROUTE 53
DRAINAGE AND UTILITIES PLAN AND PROFILE

SCALE: 1"=50' | SHEET NO. DRA-23 OF 36 | STA. 240+00 TO STA. 250+12.07

F.A.U RTE.	SECTION	COUNTY	TOTAL SHEETS	SHEET NO.
2578	5328	DUPAGE	781	278

CONTRACT NO. 60477

FED. ROAD DIST. NO. | ILLINOIS | FED. AID PROJECT

g:\idot\9356_a0.(153)\drawings\cadd sheets\D19139797-sht-drain_278.dgn