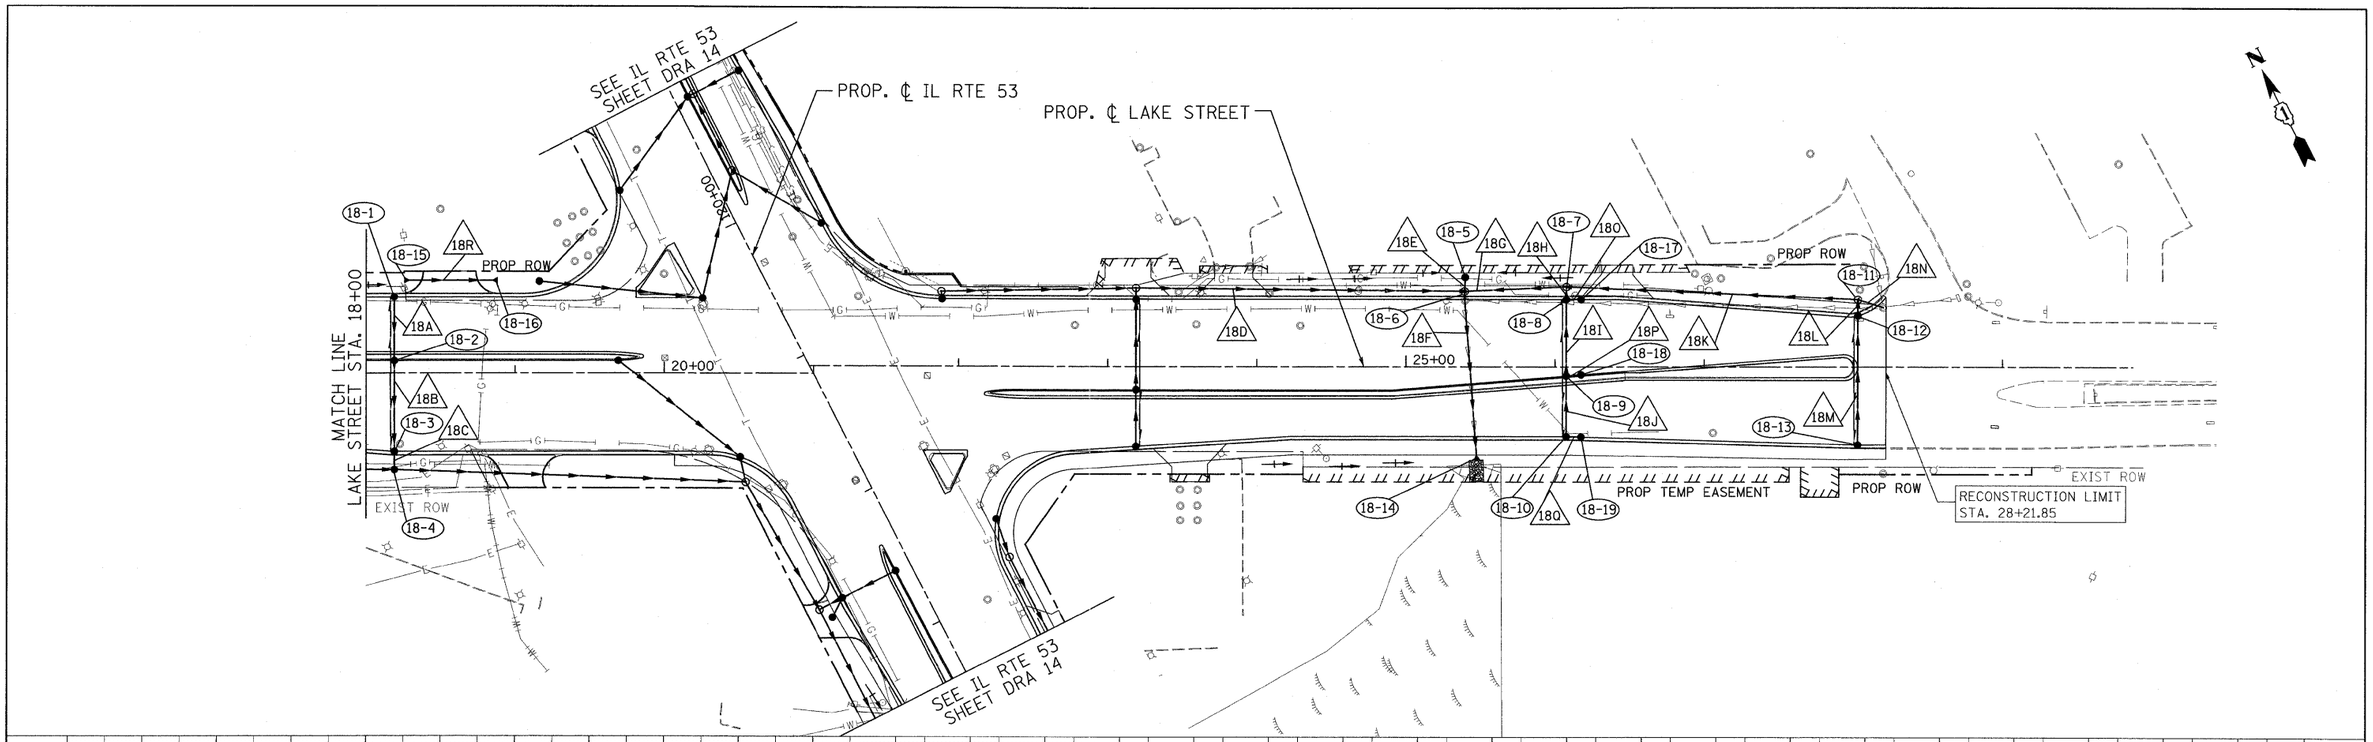

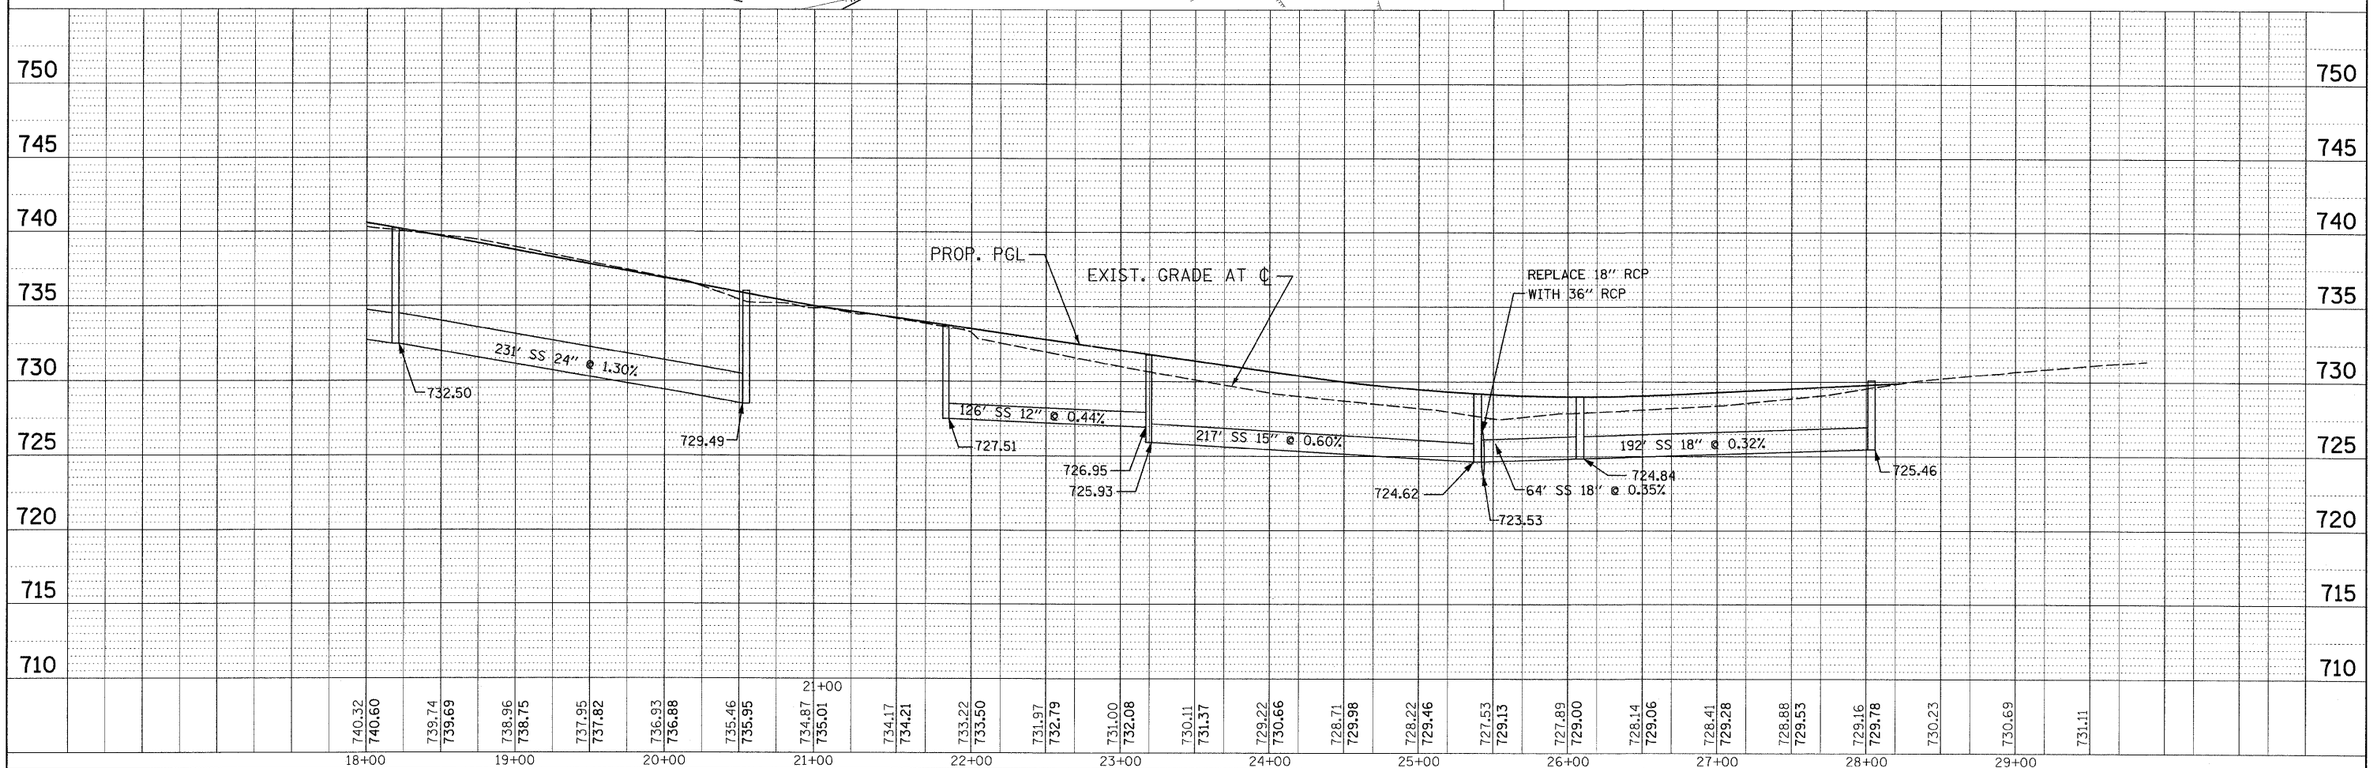

PLAN — NOTE BOOK NO. — SURVEYED / PLOTTED / ALIGNMENT CHECKED / RT. OF WAY CHECKED / CADD FILE NAME — BY — DATE

PROFILE — NOTE BOOK NO. — SURVEYED / PLOTTED / GRADES CHECKED / B.M. NOTED / STRUCTURE NOTAT'NS CH'KD — BY — DATE

PATRICK ENGINEERING INC.
4970 VARSITY DRIVE
LISLE, IL 60532
patrickengineering.com

USER NAME = ddoerfler(Rdwy_Lisle)	DESIGNED - D.DOERFLER	REVISED -	
PLOT CONFIG= PDF(Grey_Large).plt	DRAWN - D.DOERFLER	REVISED -	
PLOT SCALE - 1:50	CHECKED - A.JAMES	REVISED -	
PLOT DATE = 3/21/2011 12:54:49 PM	DATE - 3/21/2011	REVISED -	

Illinois Department of Transportation

LAKE STREET
DRAINAGE AND UTILITIES PLAN AND PROFILE

SCALE: 1"=50' | SHEET NO. DRA-26 OF 36 | STA. 18+00 TO STA. 28+03

F.A.U RTE.	SECTION	COUNTY	TOTAL SHEETS	SHEET NO.
2578	532B	DUPAGE	781	281

CONTRACT NO. 60477

FED. ROAD DIST. NO. | ILLINOIS | FED. AID PROJECT

q:\idot\9356_a0_(153)\drawings\cadd sheets\D19139797-sht-drain_281.dgn