PLAN

SURVEYED
PLOTTED
ALIGNMENT CHECKED
GRADES CHECKED
CAN NOT BE USED FOR CONSTRUCTION
NOTE BOOK
NO.
BY
DATE

PROFILE

SURVEYED
PLOTTED
GRADES CHECKED
CAN NOT BE USED FOR CONSTRUCTION
NOTE BOOK
NO.
BY
DATE

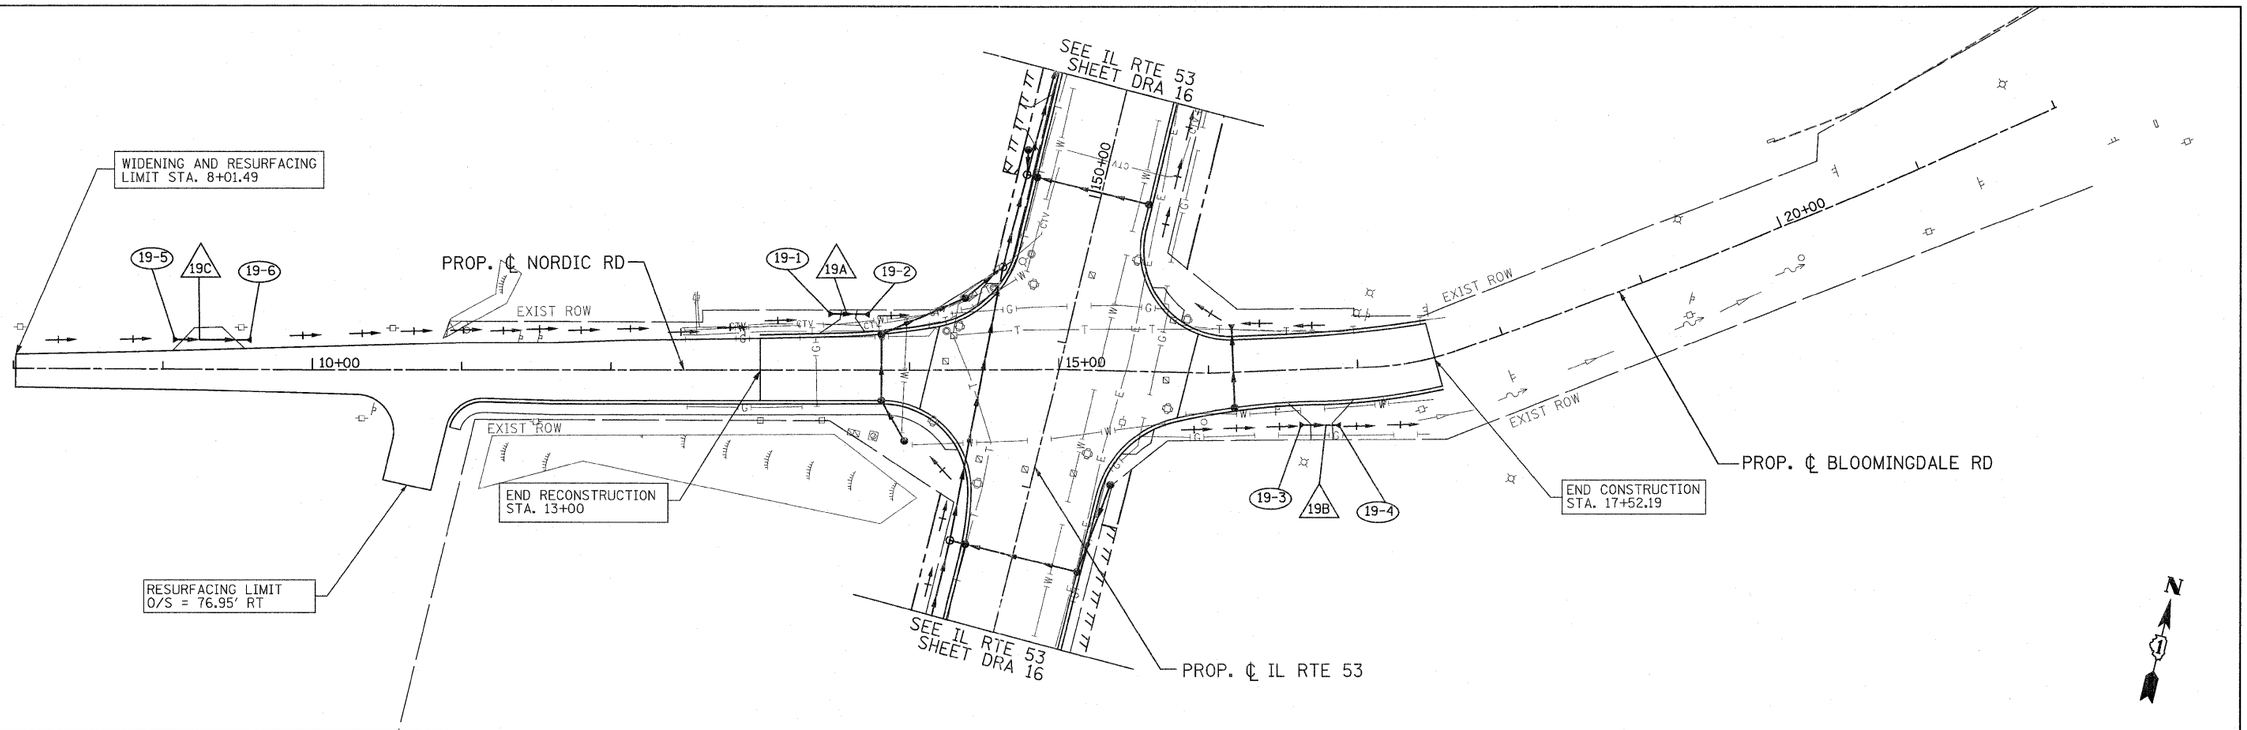

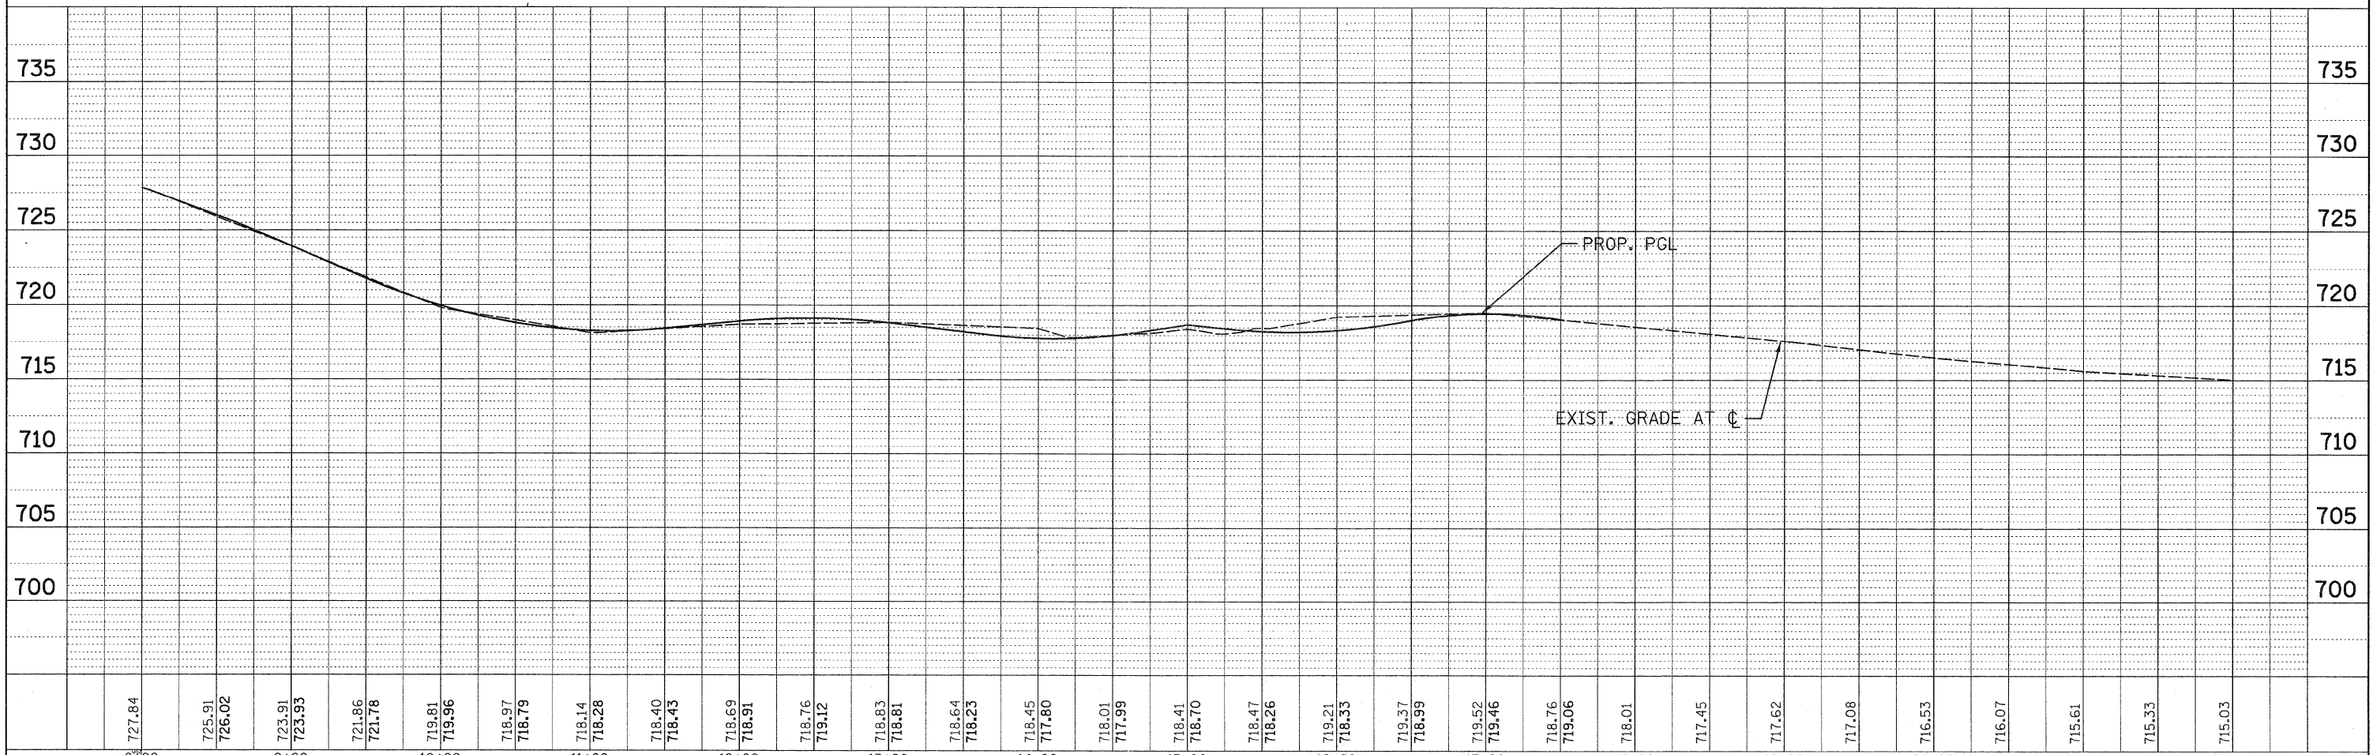

PATRICK ENGINEERING INC.
4970 VARSITY DRIVE
LISLE, IL 60532
patrickengineering.com

USER NAME = ddoerfler(Rdwy_Lisle)	DESIGNED - D.DOERFLER	REVISED -	
PLOT CONFIG= PDF(Grey_Large).plt	DRAWN - D.DOERFLER	REVISED -	
PLOT SCALE = 1:50	CHECKED - A.JAMES	REVISED -	
PLOT DATE = 3/10/2011 2:38:56 PM	DATE - 12/3/2010	REVISED -	

Illinois Department of Transportation

NORDIC ROAD
DRAINAGE AND UTILITIES PLAN AND PROFILE

SCALE: 1"=50' | SHEET NO. DRA-27 OF 36 | STA. | TO STA.

F.A.U RTE.	SECTION	COUNTY	TOTAL SHEETS	SHEET NO.
2578	532B	DUPAGE	781	282
		CONTRACT NO. 60477		
FED. ROAD DIST. NO.	ILLINOIS	FED. AID PROJECT		

q:\idot\9356.e0.(153)\drawings\cadd sheets\D1913797-sht-drain_282.dgn