F.A.P. RTE.	SECTION	COUNTY	TOTAL SHEETS	SHEET NO.
	5328	DUPAGE	781	300
STA. 152+00		TO STA. 166+00		
FED. ROAD DIST. NO.		ILLINOIS	FED. AID PROJECT	

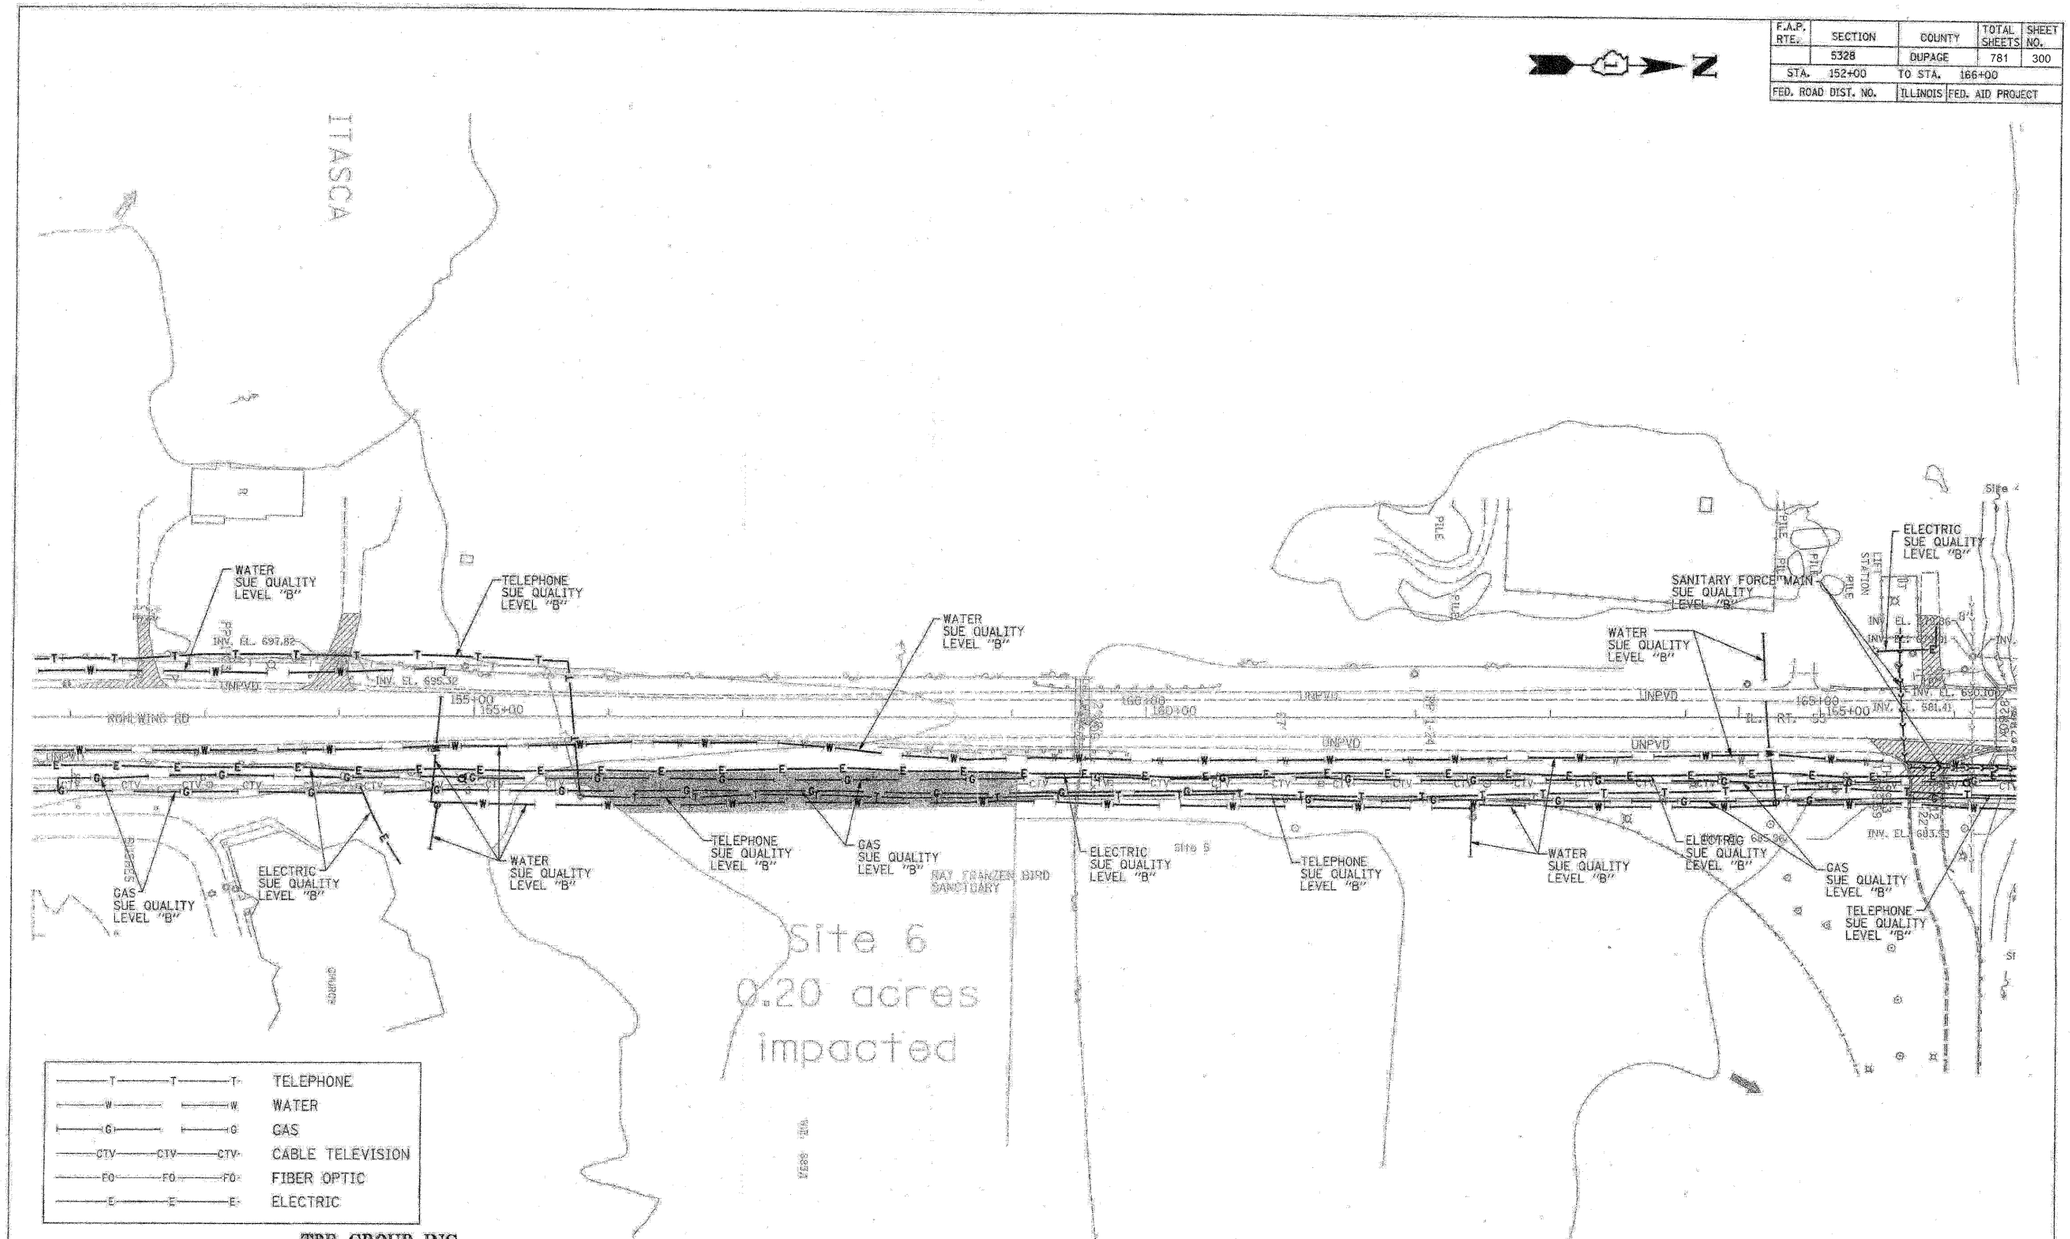

TBE GROUP, INC.

CIVIL ENGINEERING * TRANSPORTATION * ENVIRONMENTAL * PLANNING * UTILITY ENGINEERING/LOCATING

SOUTHERN REGION: FL,GA,SC,NC
NORTHERN REGION: IL,IN,MI,OH,MD,NJ,NY PA,VA,CANADA
WESTERN REGION: AZ,NV,NM,TX,CA,OR,UT,WA

IL09500146,IL09500151,IL09500152,IL09500175

TBE SUE PAGE NO: 12 OF 20

Signature

SUE Quality Level "B" : Designating

DYNASTY GROUP, INC. BUSINESS AND SURVEYORS

205 W. WACKER DRIVE
SUITE 1020
CHICAGO, IL 60606
(312) 704-1970

Utility shown on these plans as depicted in the legend have been investigated by TBE Group, Inc in accordance with SUE Industry Standards as of 5/27/03.
All other information shown has been provided to TBE Group, Inc by others.

REVISIONS	
NAME	DATE

ILLINOIS DEPARTMENT OF TRANSPORTATION
SUBSURFACE UTILITY ENGINEERING
IL RT. 53 (ROHLWING ROAD)
FROM MORELAND AVE TO HUNTINGTON AVE
CONTRACT NO. 60477
SCALE : 1:50 DRAWN BY - KLC
DATE - 7/14/03 CHECKED BY -