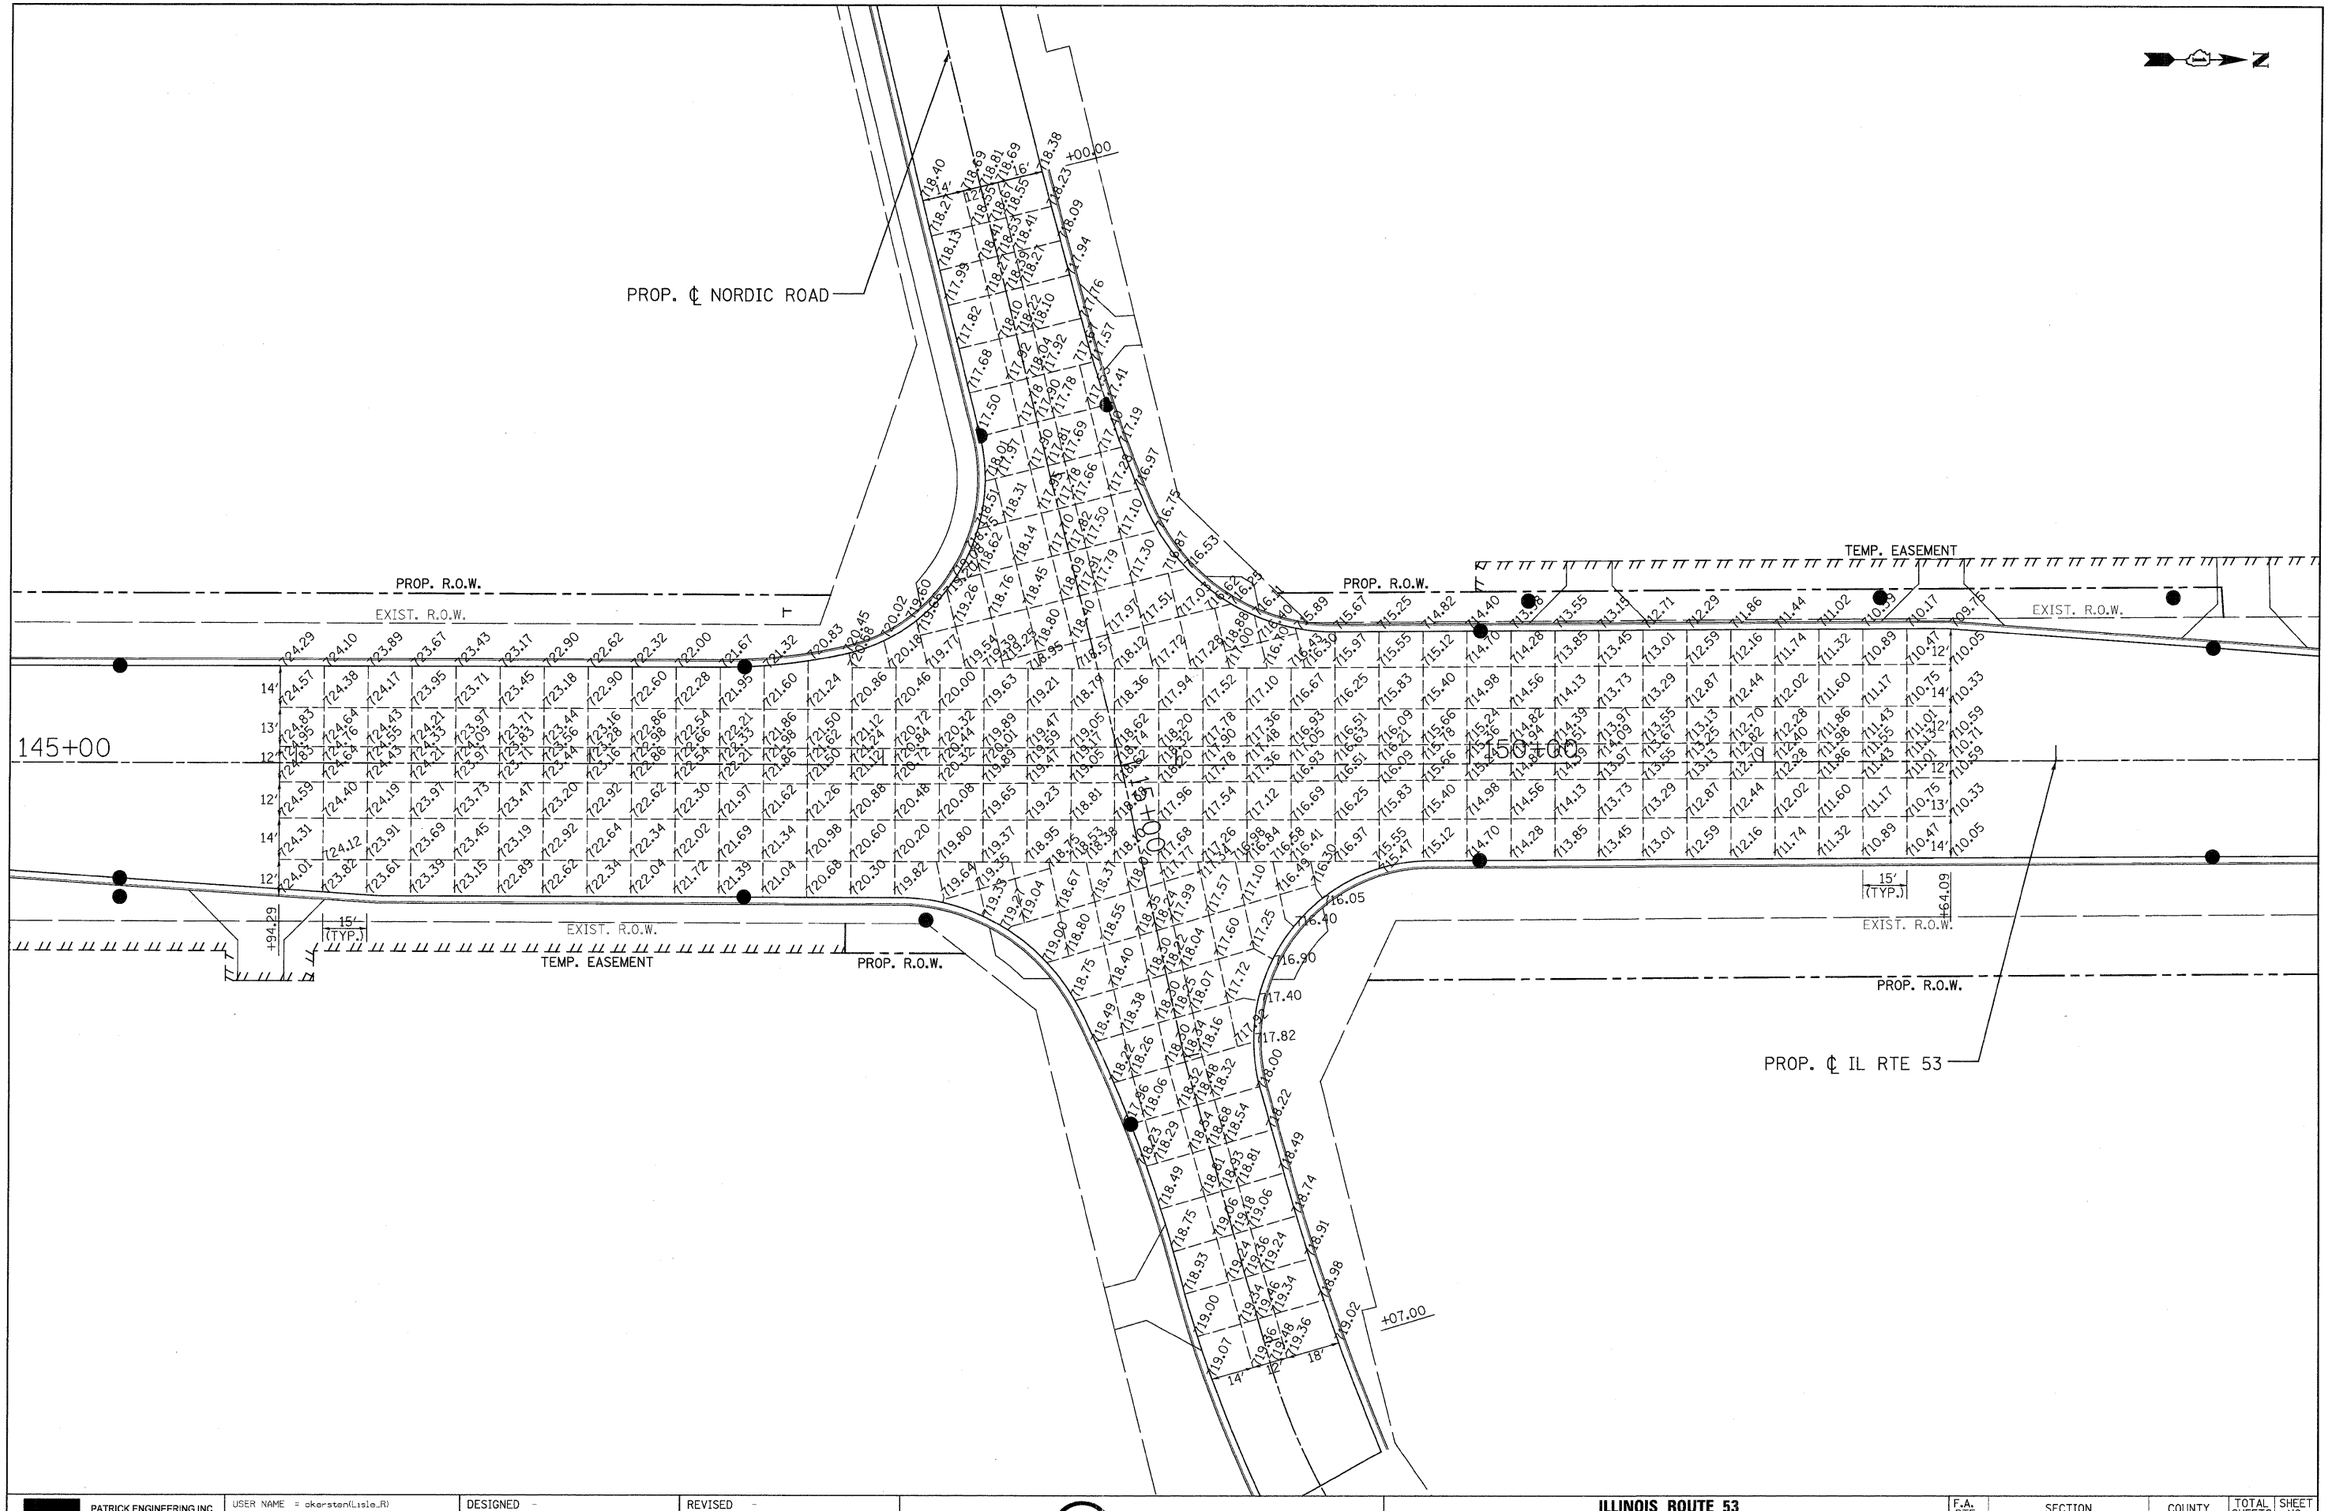

PATRICK ENGINEERING INC. 4970 VARSITY DRIVE LISLE, IL 60532 patrickengineering.com	USER NAME = ckerston(Lisle_R)	DESIGNED -	REVISED -
	PLOT CONFIG= PDF(Grey_Large).plt	DRAWN -	REVISED -
	PLOT SCALE = 1:25	CHECKED -	REVISED -
	PLOT DATE = 12/3/2010	DATE - 12/3/2010	REVISED -

Illinois Department of Transportation

ILLINOIS ROUTE 53
JOINTING PLAN
IL 53 AT NORDIC ROAD

SCALE: 1"=25' | SHEET JNT-06 OF 8 | STA. | TO STA.

F.A. RTE.	SECTION	COUNTY	TOTAL SHEETS	SHEET NO.
2578	532B	DUPAGE	781	319
		CONTRACT NO. 60477		
FED. ROAD DIST. NO.	ILLINOIS	FED. AID PROJECT		

Q:\IDOT\9356_A0_(IL53)\Drawings\CADD Sheets\D19139797-sht-intersec_319.dgn