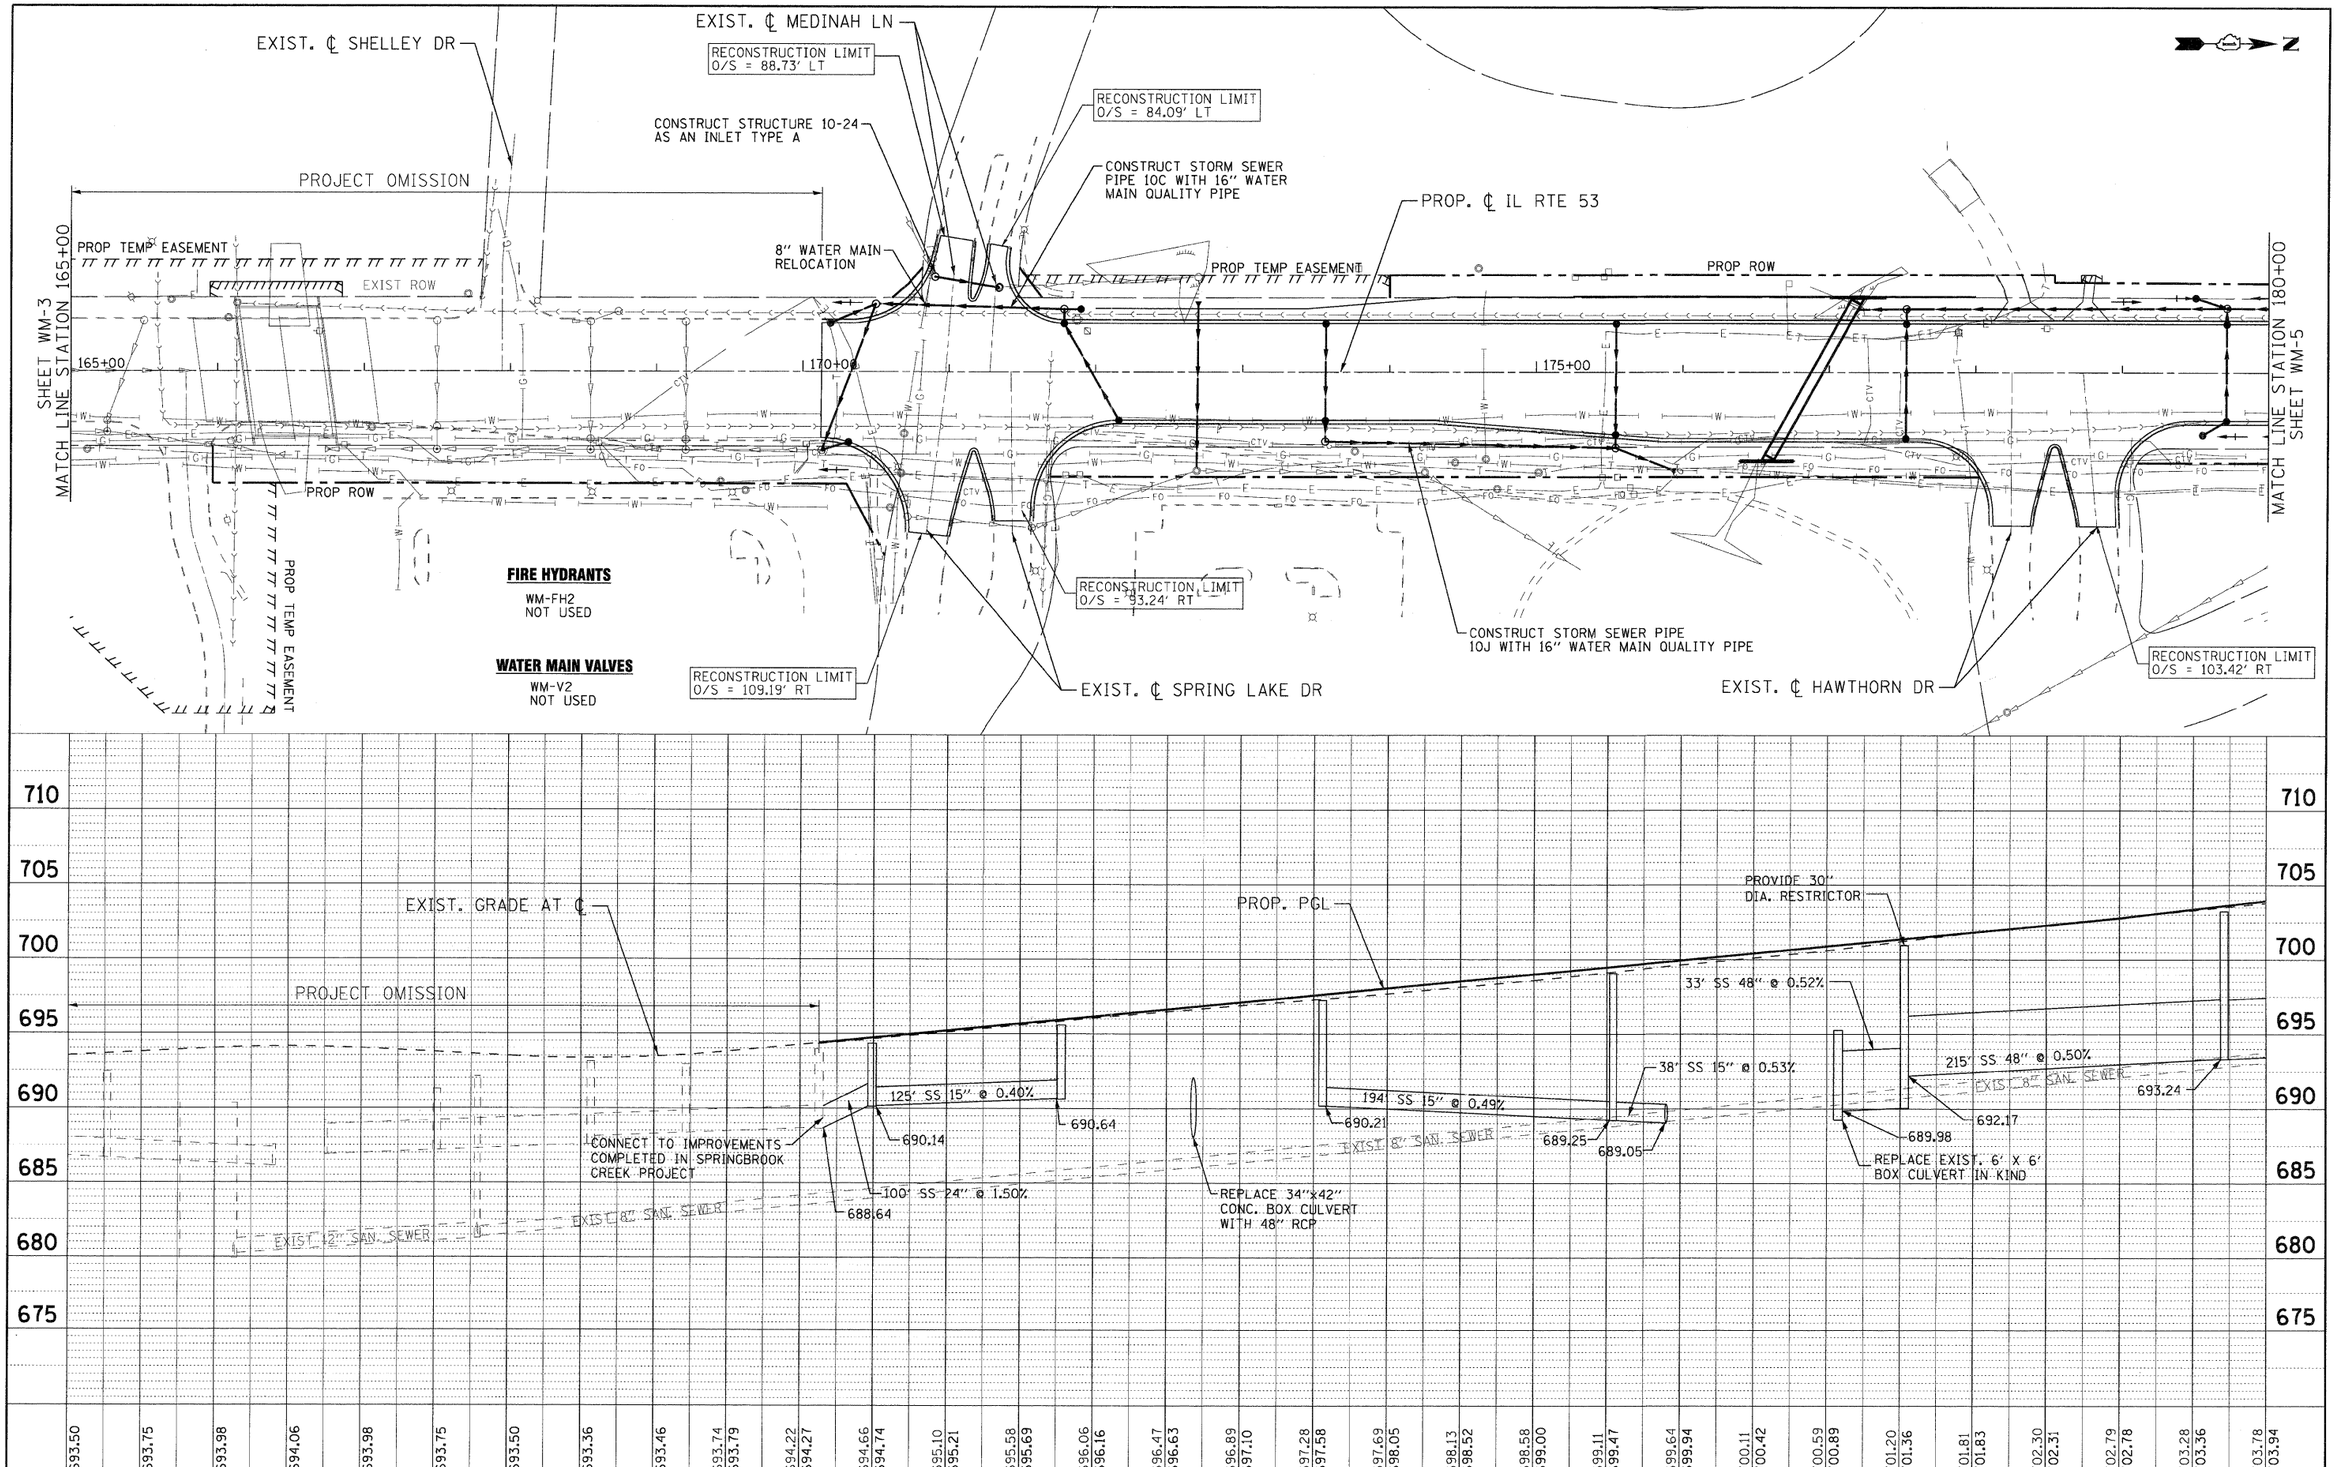

PLAN: SURVEYED / PLOTTED / ALIGNMENT CHECKED / RT. OF WAY CHECKED / CADD FILE NAME / NOTE BOOK NO. / BY / DATE

PROFILE: SURVEYED / PLOTTED / GRADES CHECKED / B.M. NOTED / STRUCTURE NOTAT'NS CH'KD / NOTE BOOK NO. / BY / DATE

BAXTER & WOODMAN Consulting Engineers

USER NAME = (username)	DESIGNED SMV	REVISED -8-27-10 VILLAGE REVIEW	
PLOT CONFIG= PDF22X34.plt	DRAWN - UKB	REVISED -	
PLOT SCALE = 1:50	CHECKED - SMV	REVISED -	
PLOT DATE = 11/24/2010 8:38:38 AM	DATE - 7-30-2010	REVISED -	

Illinois Department of Transportation

ILLINOIS ROUTE 53
WATER AND SEWER REPLACEMENT PLAN AND PROFILE

SCALE: 1"=50' | SHEET NO. WM-4 OF 17 | STA. 165+00 TO STA. 180+00

F.A.U RTE.	SECTION	COUNTY	TOTAL SHEETS	SHEET NO.
2578	532B	DUPAGE	781	352

CONTRACT NO. 60477

FED. ROAD DIST. NO. | ILLINOIS | FED. AID PROJECT

I:\Crystal Lake\ITASV\100547-Rt 53 W and S\CADD-SURVEY\DRAWINGS\DGNS\B&W-WM-PP-sht_265.dgn