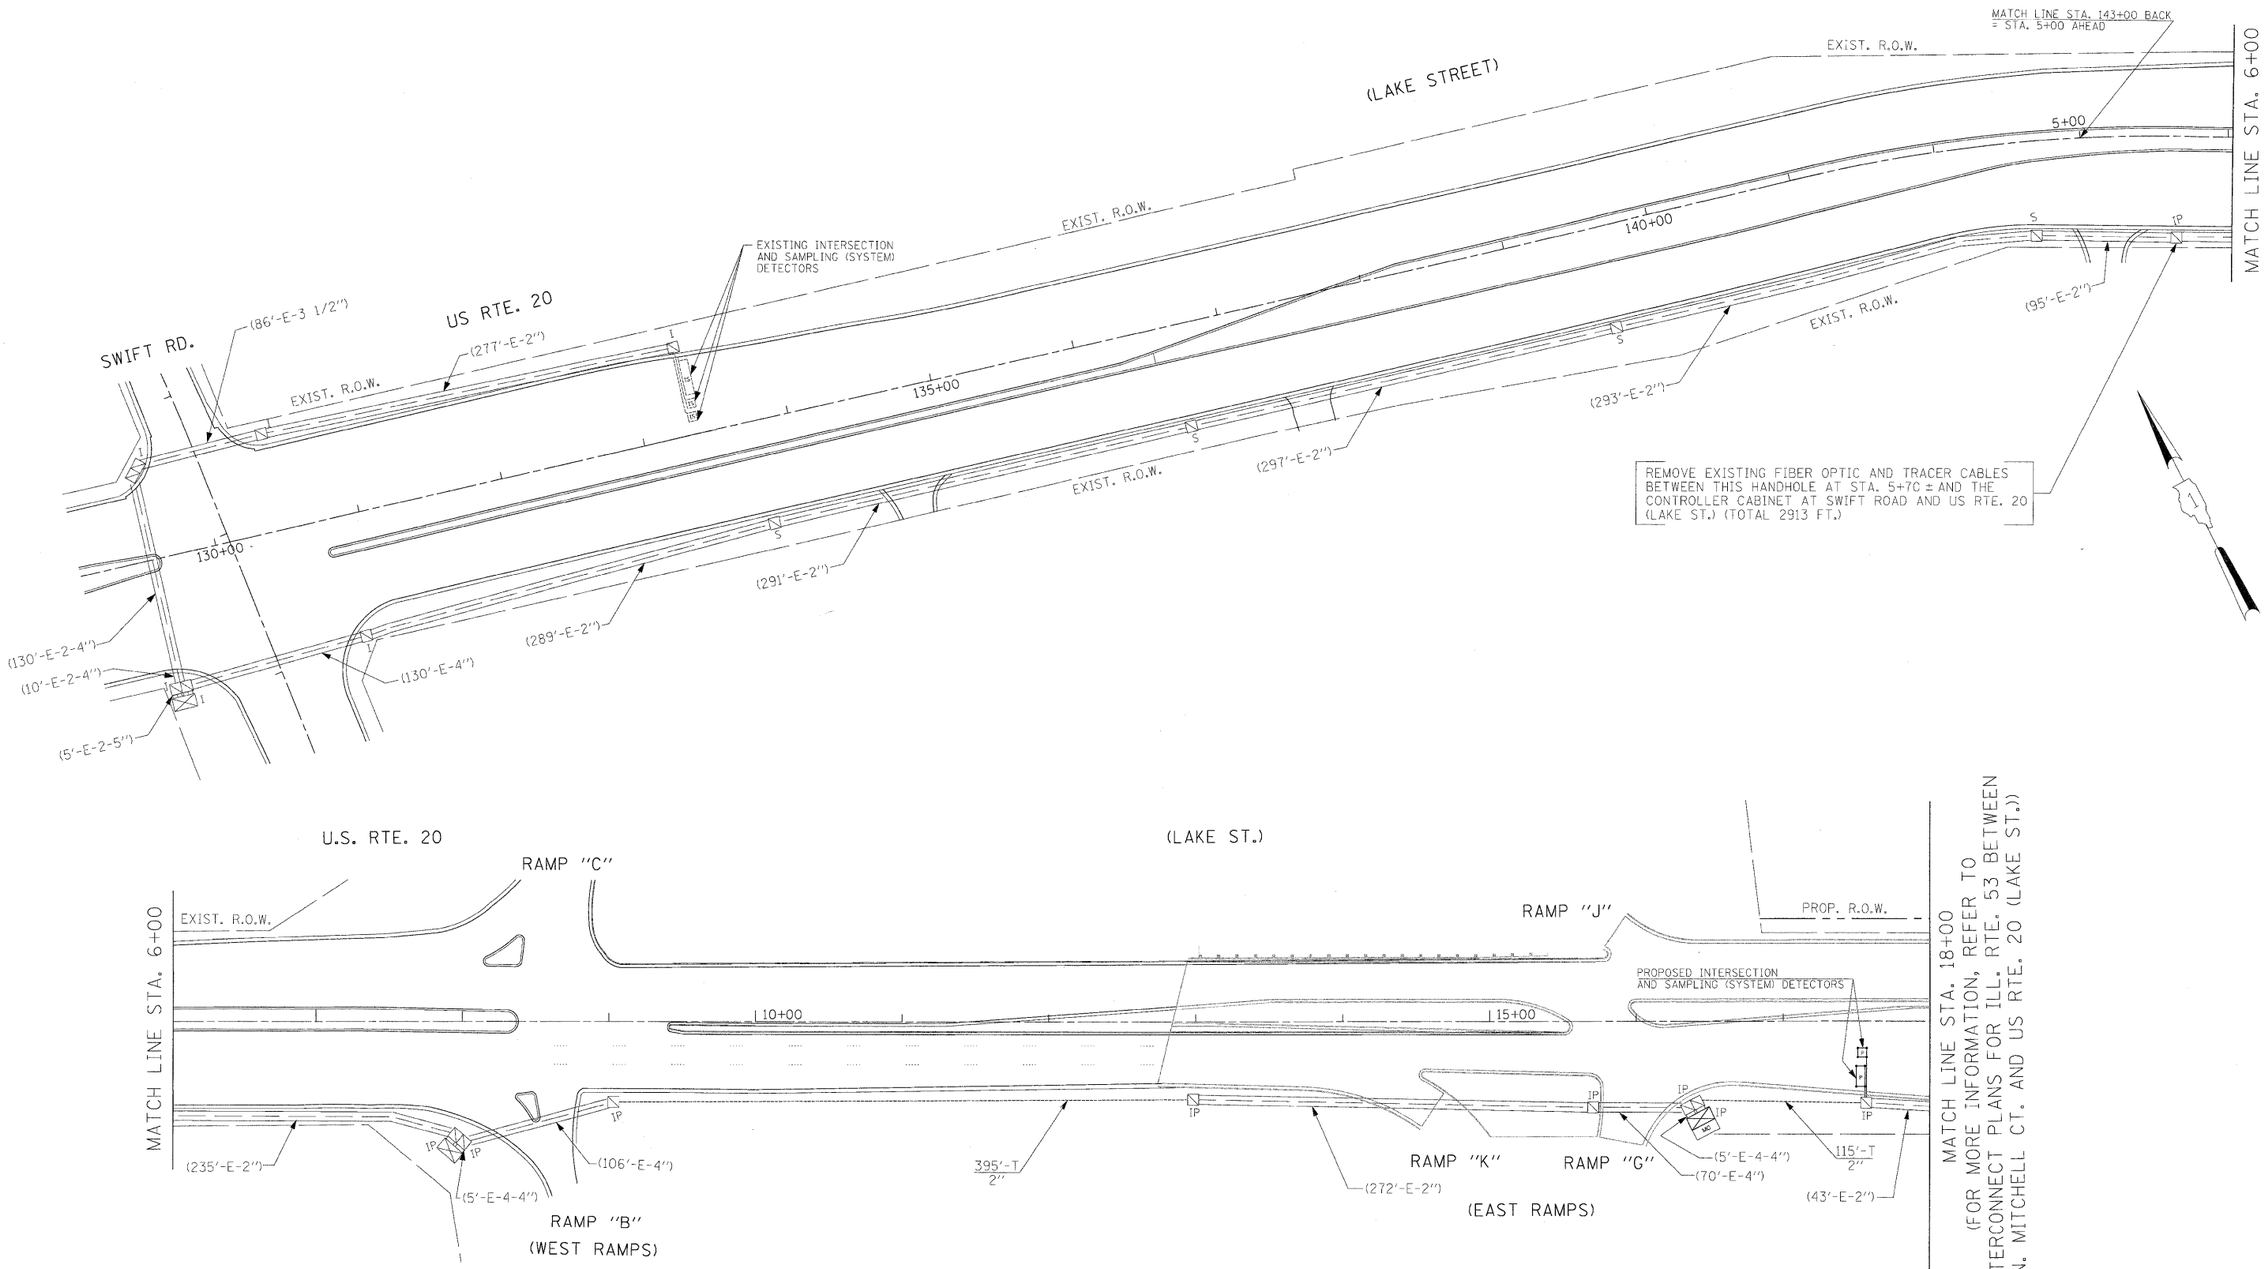

THE TRAFFIC SIGNAL CONTROL EQUIPMENT FOR THIS PROJECT SHALL BE "ECONOLITE" TO MATCH THE EXISTING ADJACENT SYSTEM.

FILE NAME = $FILEL$	USER NAME = $USER$	DESIGNED - PKG	REVISED -	STATE OF ILLINOIS DEPARTMENT OF TRANSPORTATION	PROPOSED INTERCONNECT PLAN U.S. RTE. 20 (LAKE ST.) FROM ILL. RTE. 53 (ROHLWING RD.) TO SWIFT ROAD (SHEET 1 OF 1)	F.A.P. RTE.	SECTION	COUNTY	TOTAL SHEETS	SHEET NO.
		DRAWN - MAA, EA	REVISED -			2578	532B	DuPage	781	537
	PLOT SCALE = $SCALE$	CHECKED - PKG, EA	REVISED -					CONTRACT NO. 60477		
	PLOT DATE = $DATE$	DATE - 5/10/2010	REVISED -		SCALE: 1"=50' SHEET NO. OF SHEETS STA. TO STA.	FED. ROAD DIST. NO.	ILLINOIS	FED. AID PROJECT		