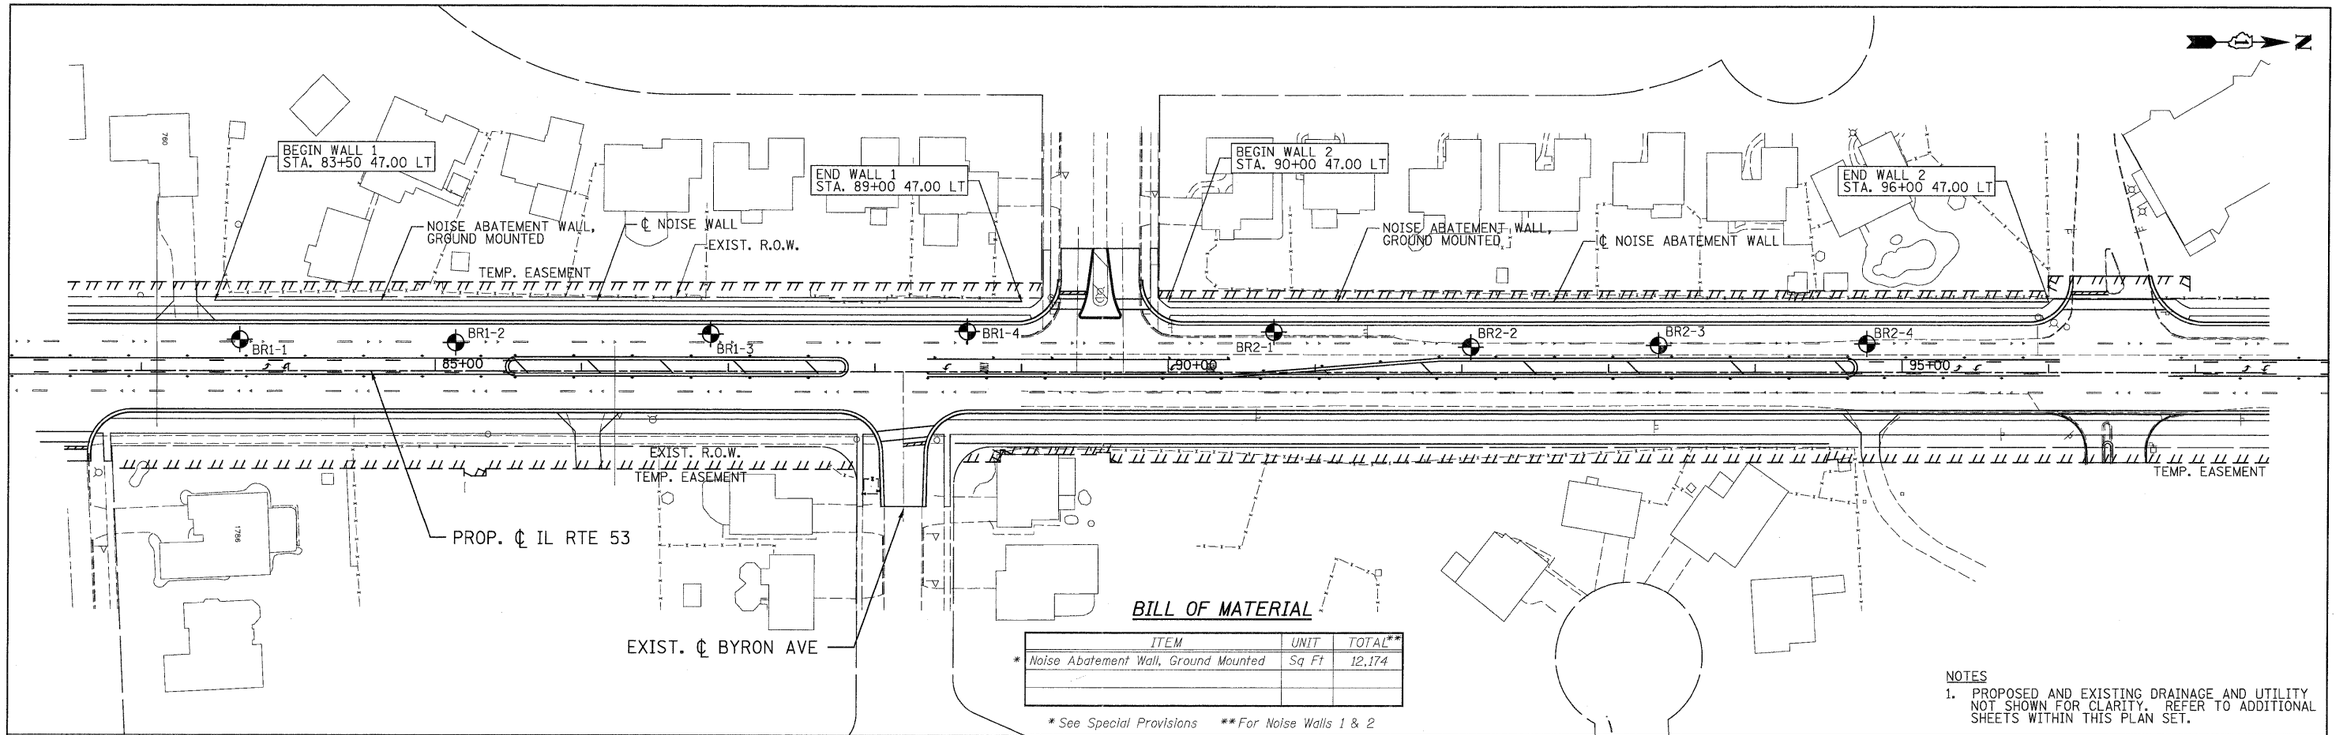

BILL OF MATERIAL

ITEM	UNIT	TOTAL**
* Noise Abatement Wall, Ground Mounted	Sq Ft	12,174

* See Special Provisions ** For Noise Walls 1 & 2

NOTES

1. PROPOSED AND EXISTING DRAINAGE AND UTILITY NOT SHOWN FOR CLARITY. REFER TO ADDITIONAL SHEETS WITHIN THIS PLAN SET.

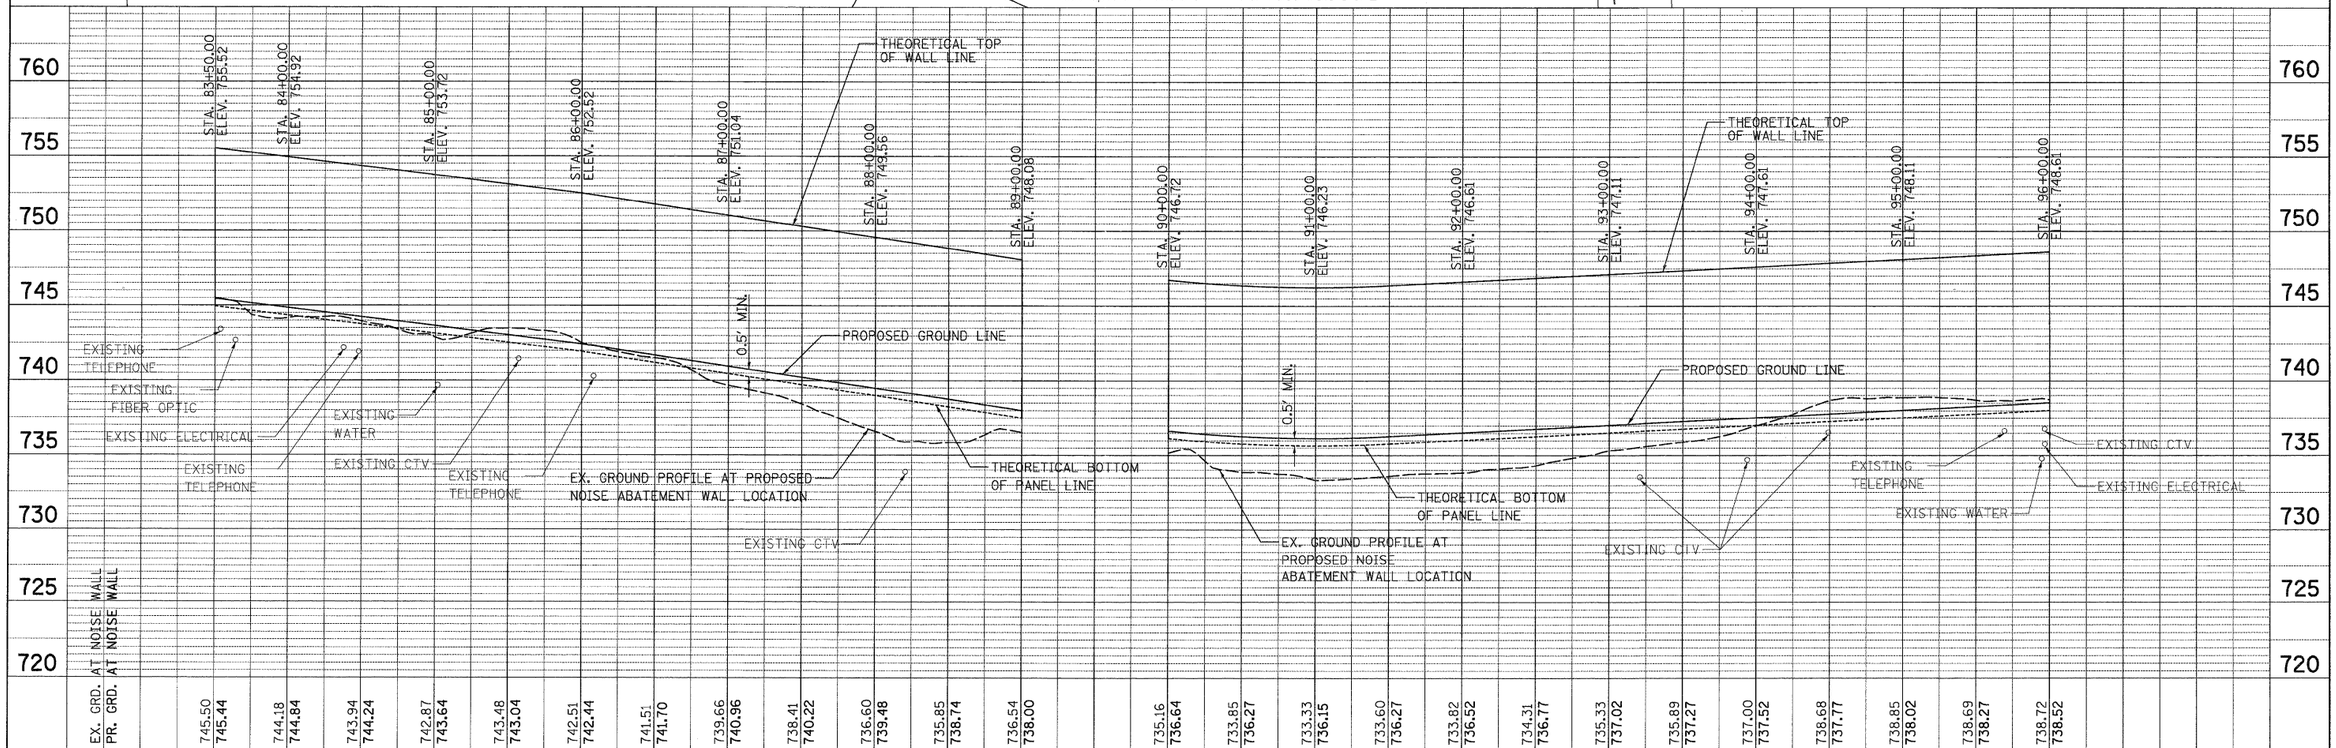

PLAN — NOTE BOOK NO. — SURVEYED / PLOTTED / ALIGNMENT CHECKED / RT. OF WAY CHECKED / CADD FILE NAME — BY — DATE

PROFILE — NOTE BOOK NO. — SURVEYED / PLOTTED / GRADES CHECKED / B.M. NOTED / STRUCTURE NOTAT'NS CHKD — BY — DATE

PATRICK ENGINEERING INC. 4970 VARSITY DRIVE LISLE, IL 60532 patrickengineering.com	USER NAME = tkoopen(Rdwy_Lisle)	DESIGNED - RLD	REVISED -
	PLOT CONFIG= PDF(I-80_TopoGrey_Large).plt	DRAWN - JTV	REVISED -
	PLOT SCALE = 1:50	CHECKED - APD	REVISED -
	PLOT DATE = 12/3/2010 1:21:26 PM	DATE - 12/3/2010	REVISED -

Illinois Department of Transportation

ILLINOIS ROUTE 53
NOISE WALL 1 STA. 83+50 TO STA. 89+00
NOISE WALL 2 STA. 90+00 TO STA. 96+00

SCALE: 1"=50' | SHEET NO. S9 OF S25 | STA. 83+43 TO STA. 89+10

F.A.U RTE.	SECTION	COUNTY	TOTAL SHEETS	SHEET NO.
2578	532B	DUPAGE	781	588
		CONTRACT NO.		
FED. ROAD DIST. NO.	ILLINOIS	FED. AID PROJECT		

q:\idot\9356_a0_(i153)\drawings\cadd sheets\D19139797-sht-str_588.dgn