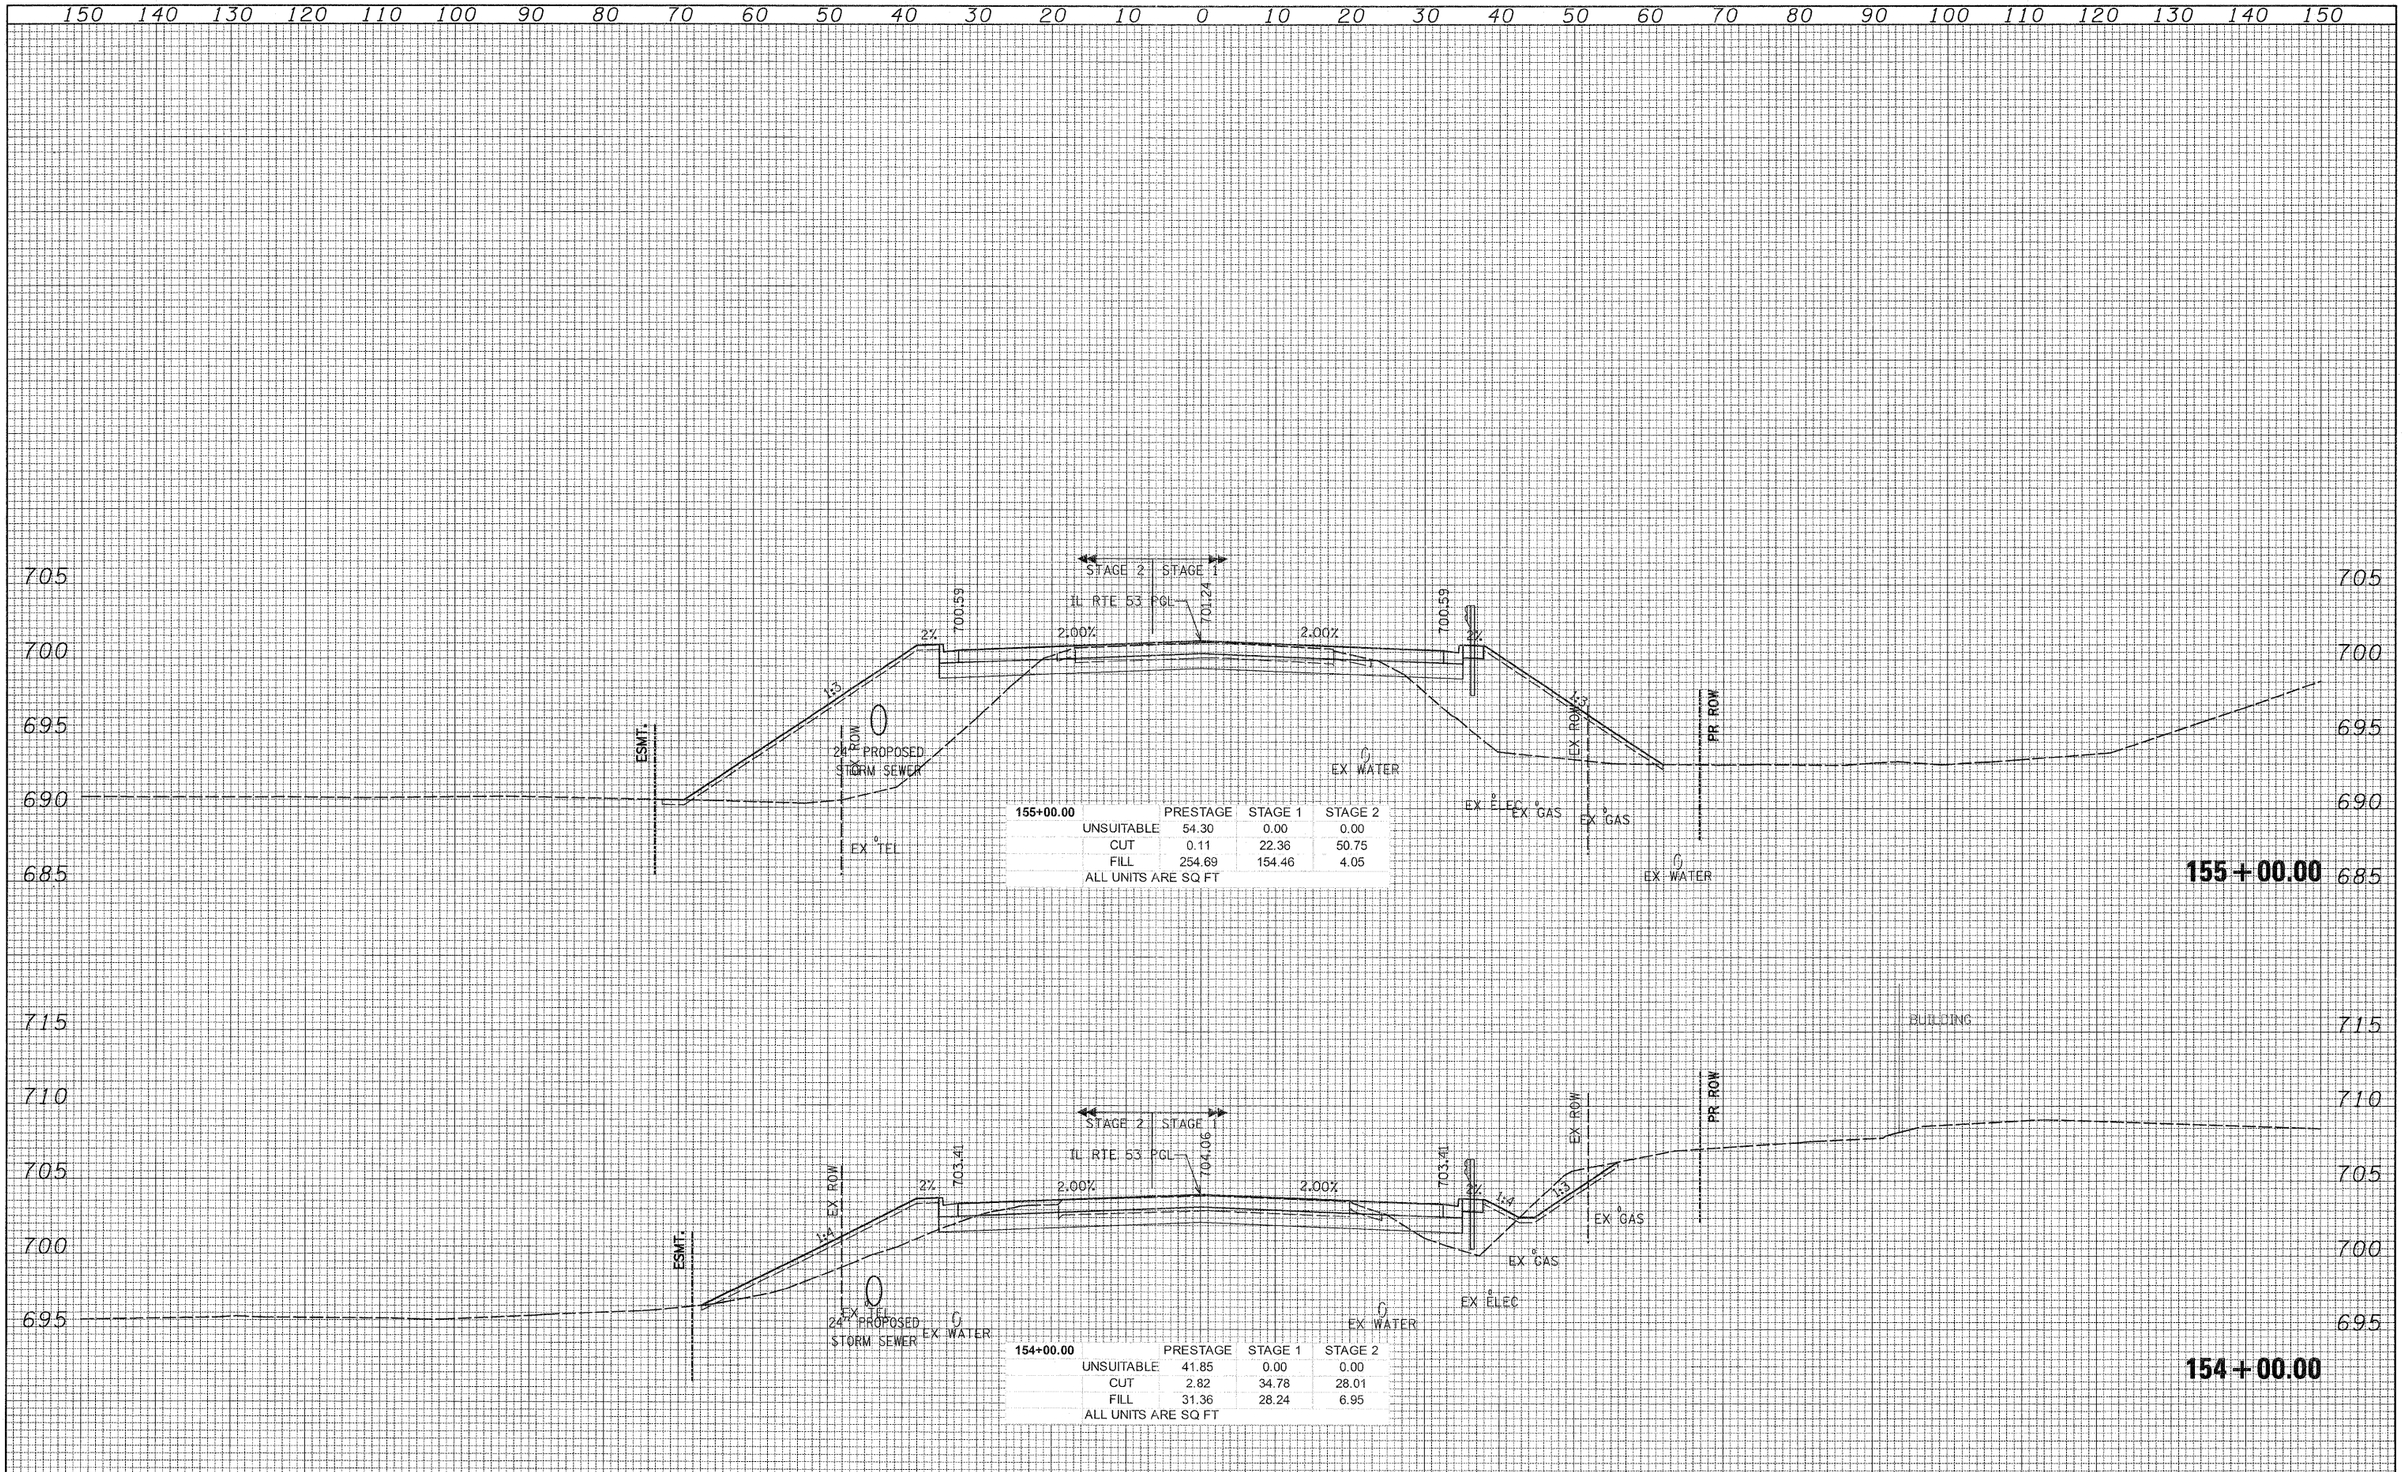

FINAL SURVEY	BY	DATE
SURVEYED		
PLOTTED		
TEMPLATE		
AREAS		
AREAS CHECKED		
NOTE BOOK		
NO.		

ORIGINAL SURVEY	BY	DATE
SURVEYED		
PLOTTED		
TEMPLATE		
AREAS		
AREAS CHECKED		
NOTE BOOK		
NO.		

PATRICK ENGINEERING INC.
4970 VARSITY DRIVE
LISLE, IL 60532
patrickengineering.com

USER NAME = ckersten(Lisle_R)
PLOT SCALE = 120.0000 ' / FT.
PLOT DATE = 1/25/2011

DESIGNED -
DRAWN -
CHECKED -
DATE - 01/31/2011

REVISED -
REVISED -
REVISED -
REVISED -

STATE OF ILLINOIS
DEPARTMENT OF TRANSPORTATION

ILLINOIS ROUTE 53
CROSS SECTIONS

SCALE: 1"=10' HORIZ. 1"=5' VERT. | SHEET NO. | STA. 154+00.00 TO STA. 155+00.00

F.A.U RTE.	SECTION	COUNTY	TOTAL SHEETS	SHEET NO.
2578	532B	DUPAGE	781	714

CONTRACT NO. 60477

FED. ROAD DIST. NO. | ILLINOIS | FED. AID PROJECT

G:\IDOT\9356_A0_(IL53)\Drawings\CADD Sheets\019139797-sht-xssht_657-748.dgn