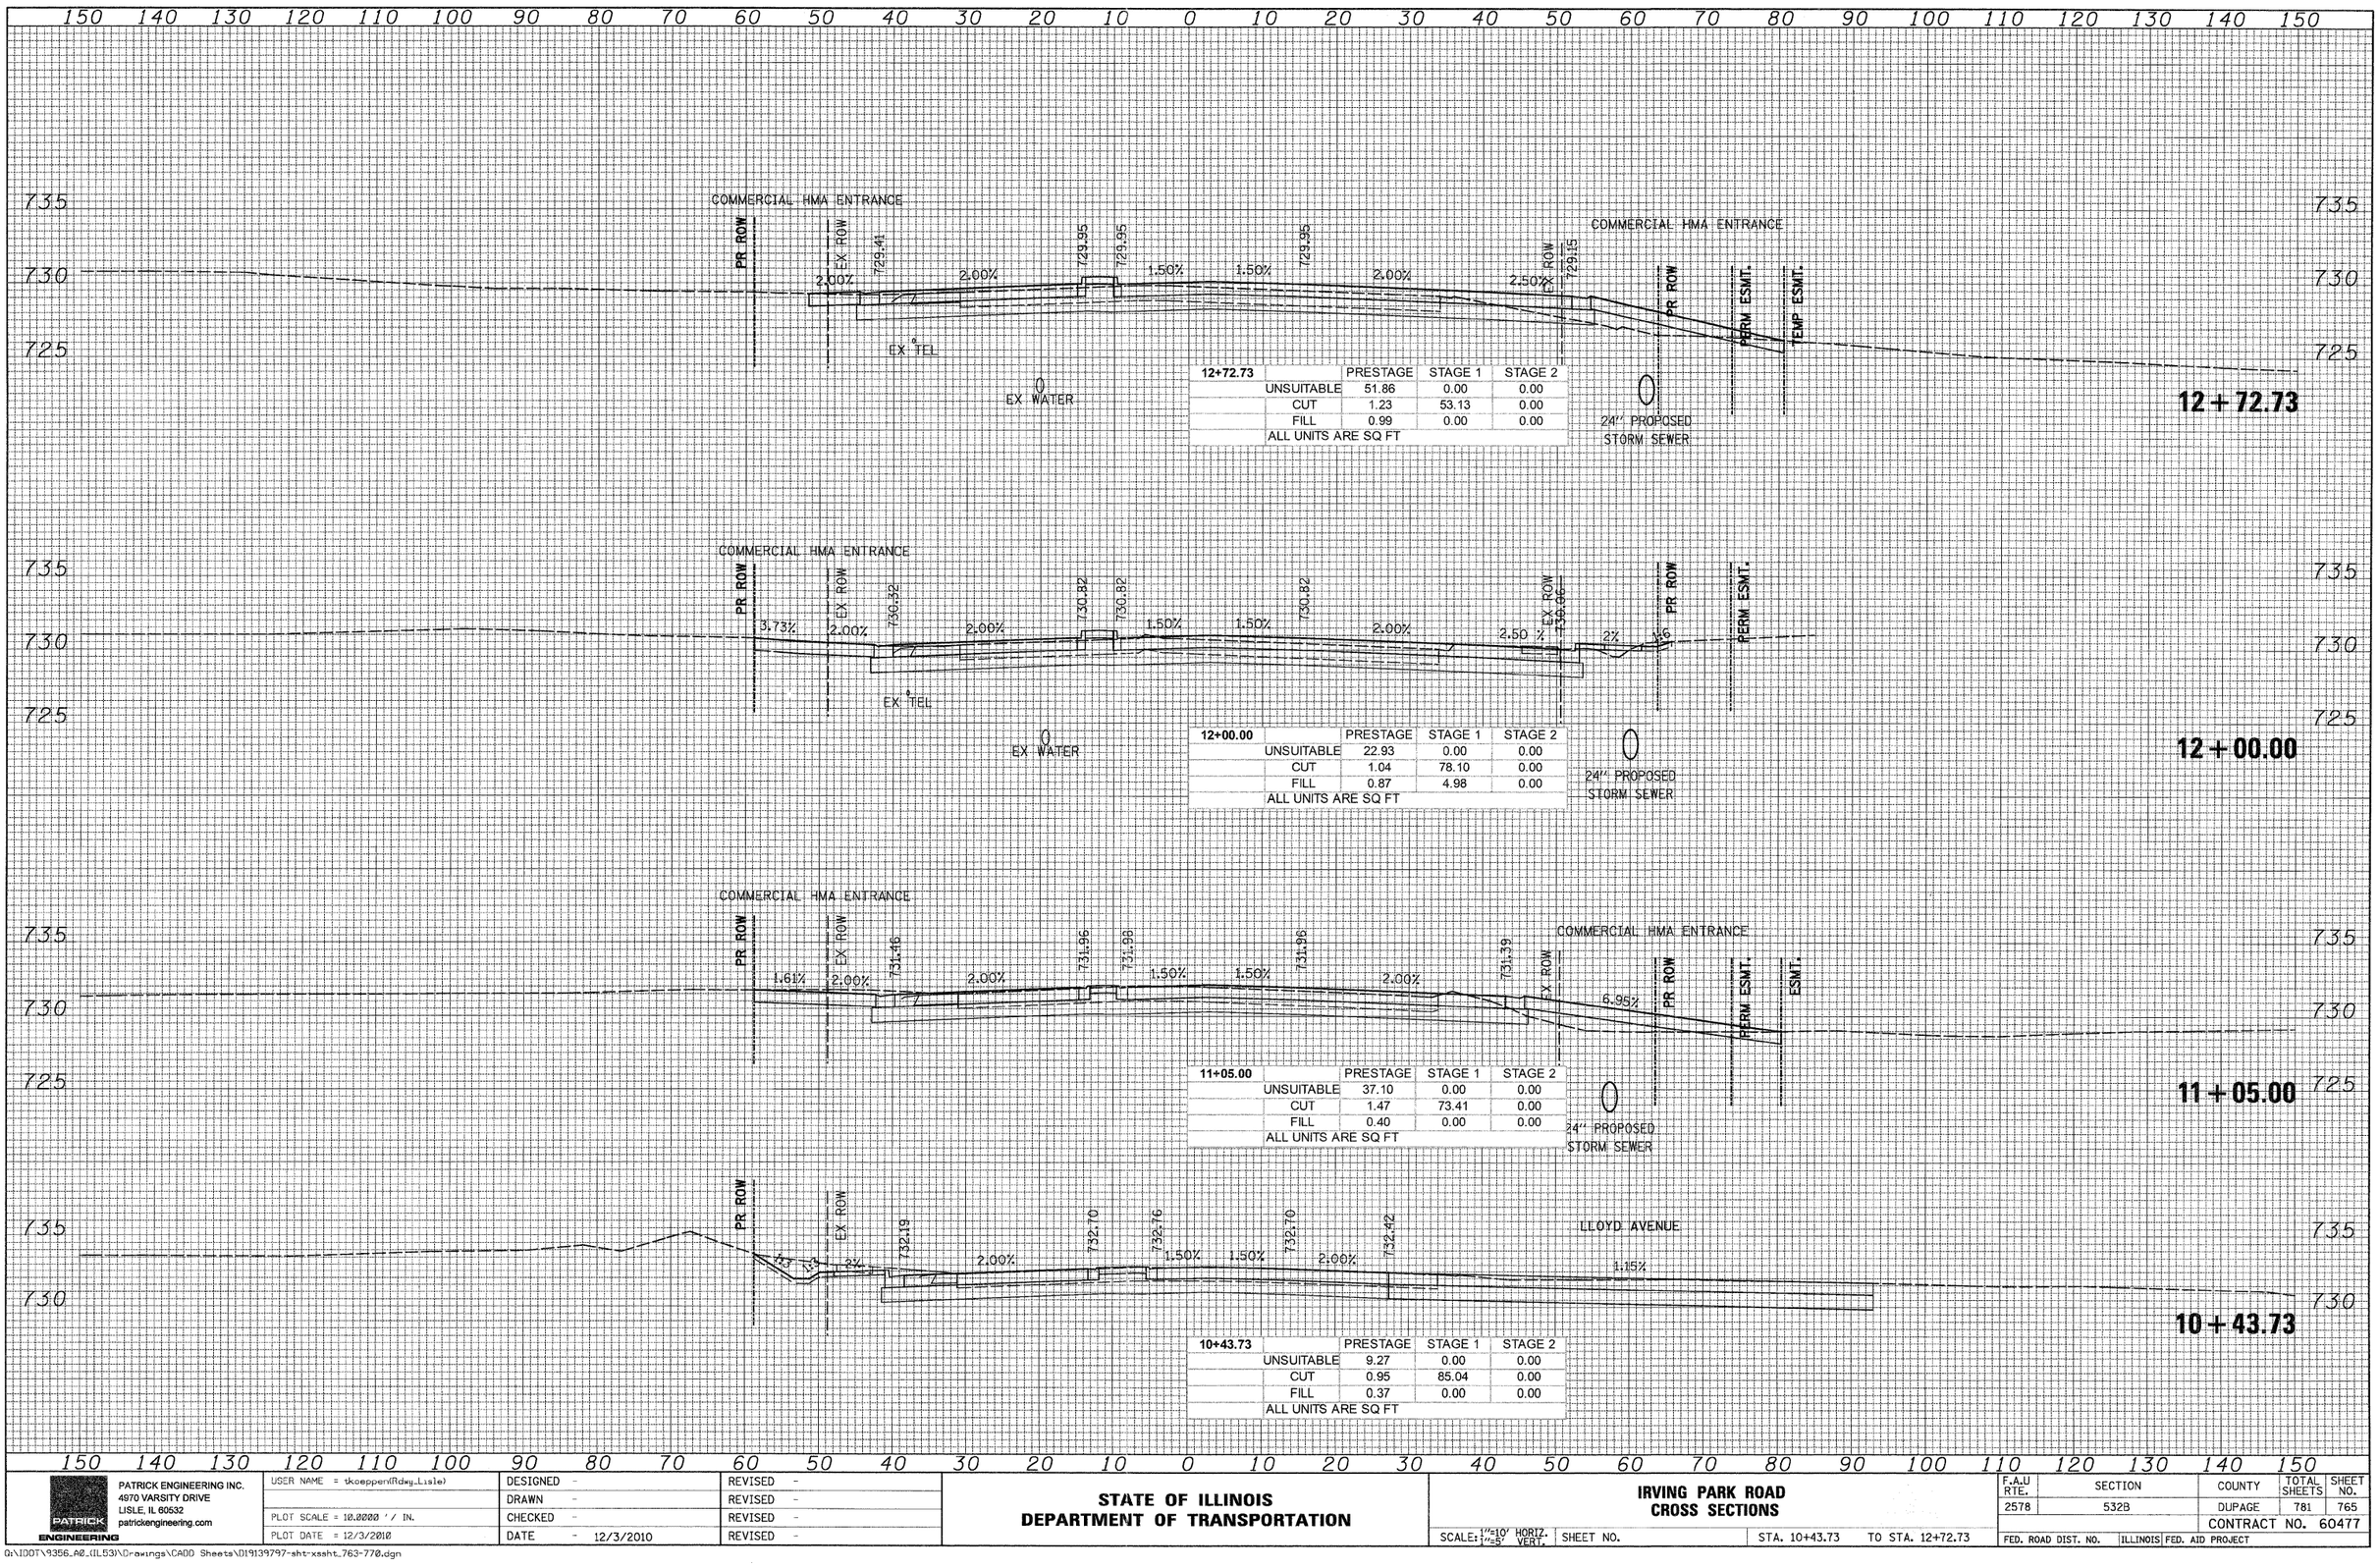

12+72.73		PRESTAGE	STAGE 1	STAGE 2
	UNSUITABLE	51.86	0.00	0.00
	CUT	1.23	53.13	0.00
	FILL	0.99	0.00	0.00
	ALL UNITS ARE SQ FT			

12+00.00		PRESTAGE	STAGE 1	STAGE 2
	UNSUITABLE	22.93	0.00	0.00
	CUT	1.04	78.10	0.00
	FILL	0.87	4.98	0.00
	ALL UNITS ARE SQ FT			

11+05.00		PRESTAGE	STAGE 1	STAGE 2
	UNSUITABLE	37.10	0.00	0.00
	CUT	1.47	73.41	0.00
	FILL	0.40	0.00	0.00
	ALL UNITS ARE SQ FT			

10+43.73		PRESTAGE	STAGE 1	STAGE 2
	UNSUITABLE	9.27	0.00	0.00
	CUT	0.95	85.04	0.00
	FILL	0.37	0.00	0.00
	ALL UNITS ARE SQ FT			

FINAL SURVEY | NOTE BOOK | NO. | SURVEYED | PLOTTED | TEMPLATE | AREAS | AREAS CHECKED | BY | DATE

ORIGINAL SURVEY | NOTE BOOK | NO. | SURVEYED | PLOTTED | TEMPLATE | AREAS | AREAS CHECKED | BY | DATE

PATRICK ENGINEERING
PATRICK ENGINEERING INC.
4970 VARSITY DRIVE
LISLE, IL 60532
patrickengineering.com

USER NAME = tkoepper(Rdwy_Lisle) | PLOT SCALE = 10.0000 ' / IN. | PLOT DATE = 12/3/2010

DESIGNED - | DRAWN - | CHECKED - | DATE - 12/3/2010

REVISED - | REVISED - | REVISED - | REVISED -

STATE OF ILLINOIS
DEPARTMENT OF TRANSPORTATION

IRVING PARK ROAD
CROSS SECTIONS

SCALE: 1"=10' HORIZ. 1"=5' VERT. | SHEET NO. | STA. 10+43.73 TO STA. 12+72.73

F.A.U RTE.	SECTION	COUNTY	TOTAL SHEETS	SHEET NO.
2578	532B	DUPAGE	781	765
		CONTRACT NO. 60477		
FED. ROAD DIST. NO.	ILLINOIS	FED. AID PROJECT		

G:\IDOT\9356_A0_(IL53)\Drawings\CADD Sheets\D19139797-sht-xssht_763-770.dgn