FINAL SURVEY		BY	DATE
NOTE BOOK	SURVEYED		
NO.	PLOTTED		
	TEMPLATE		
	AREAS		
	AREAS CHECKED		

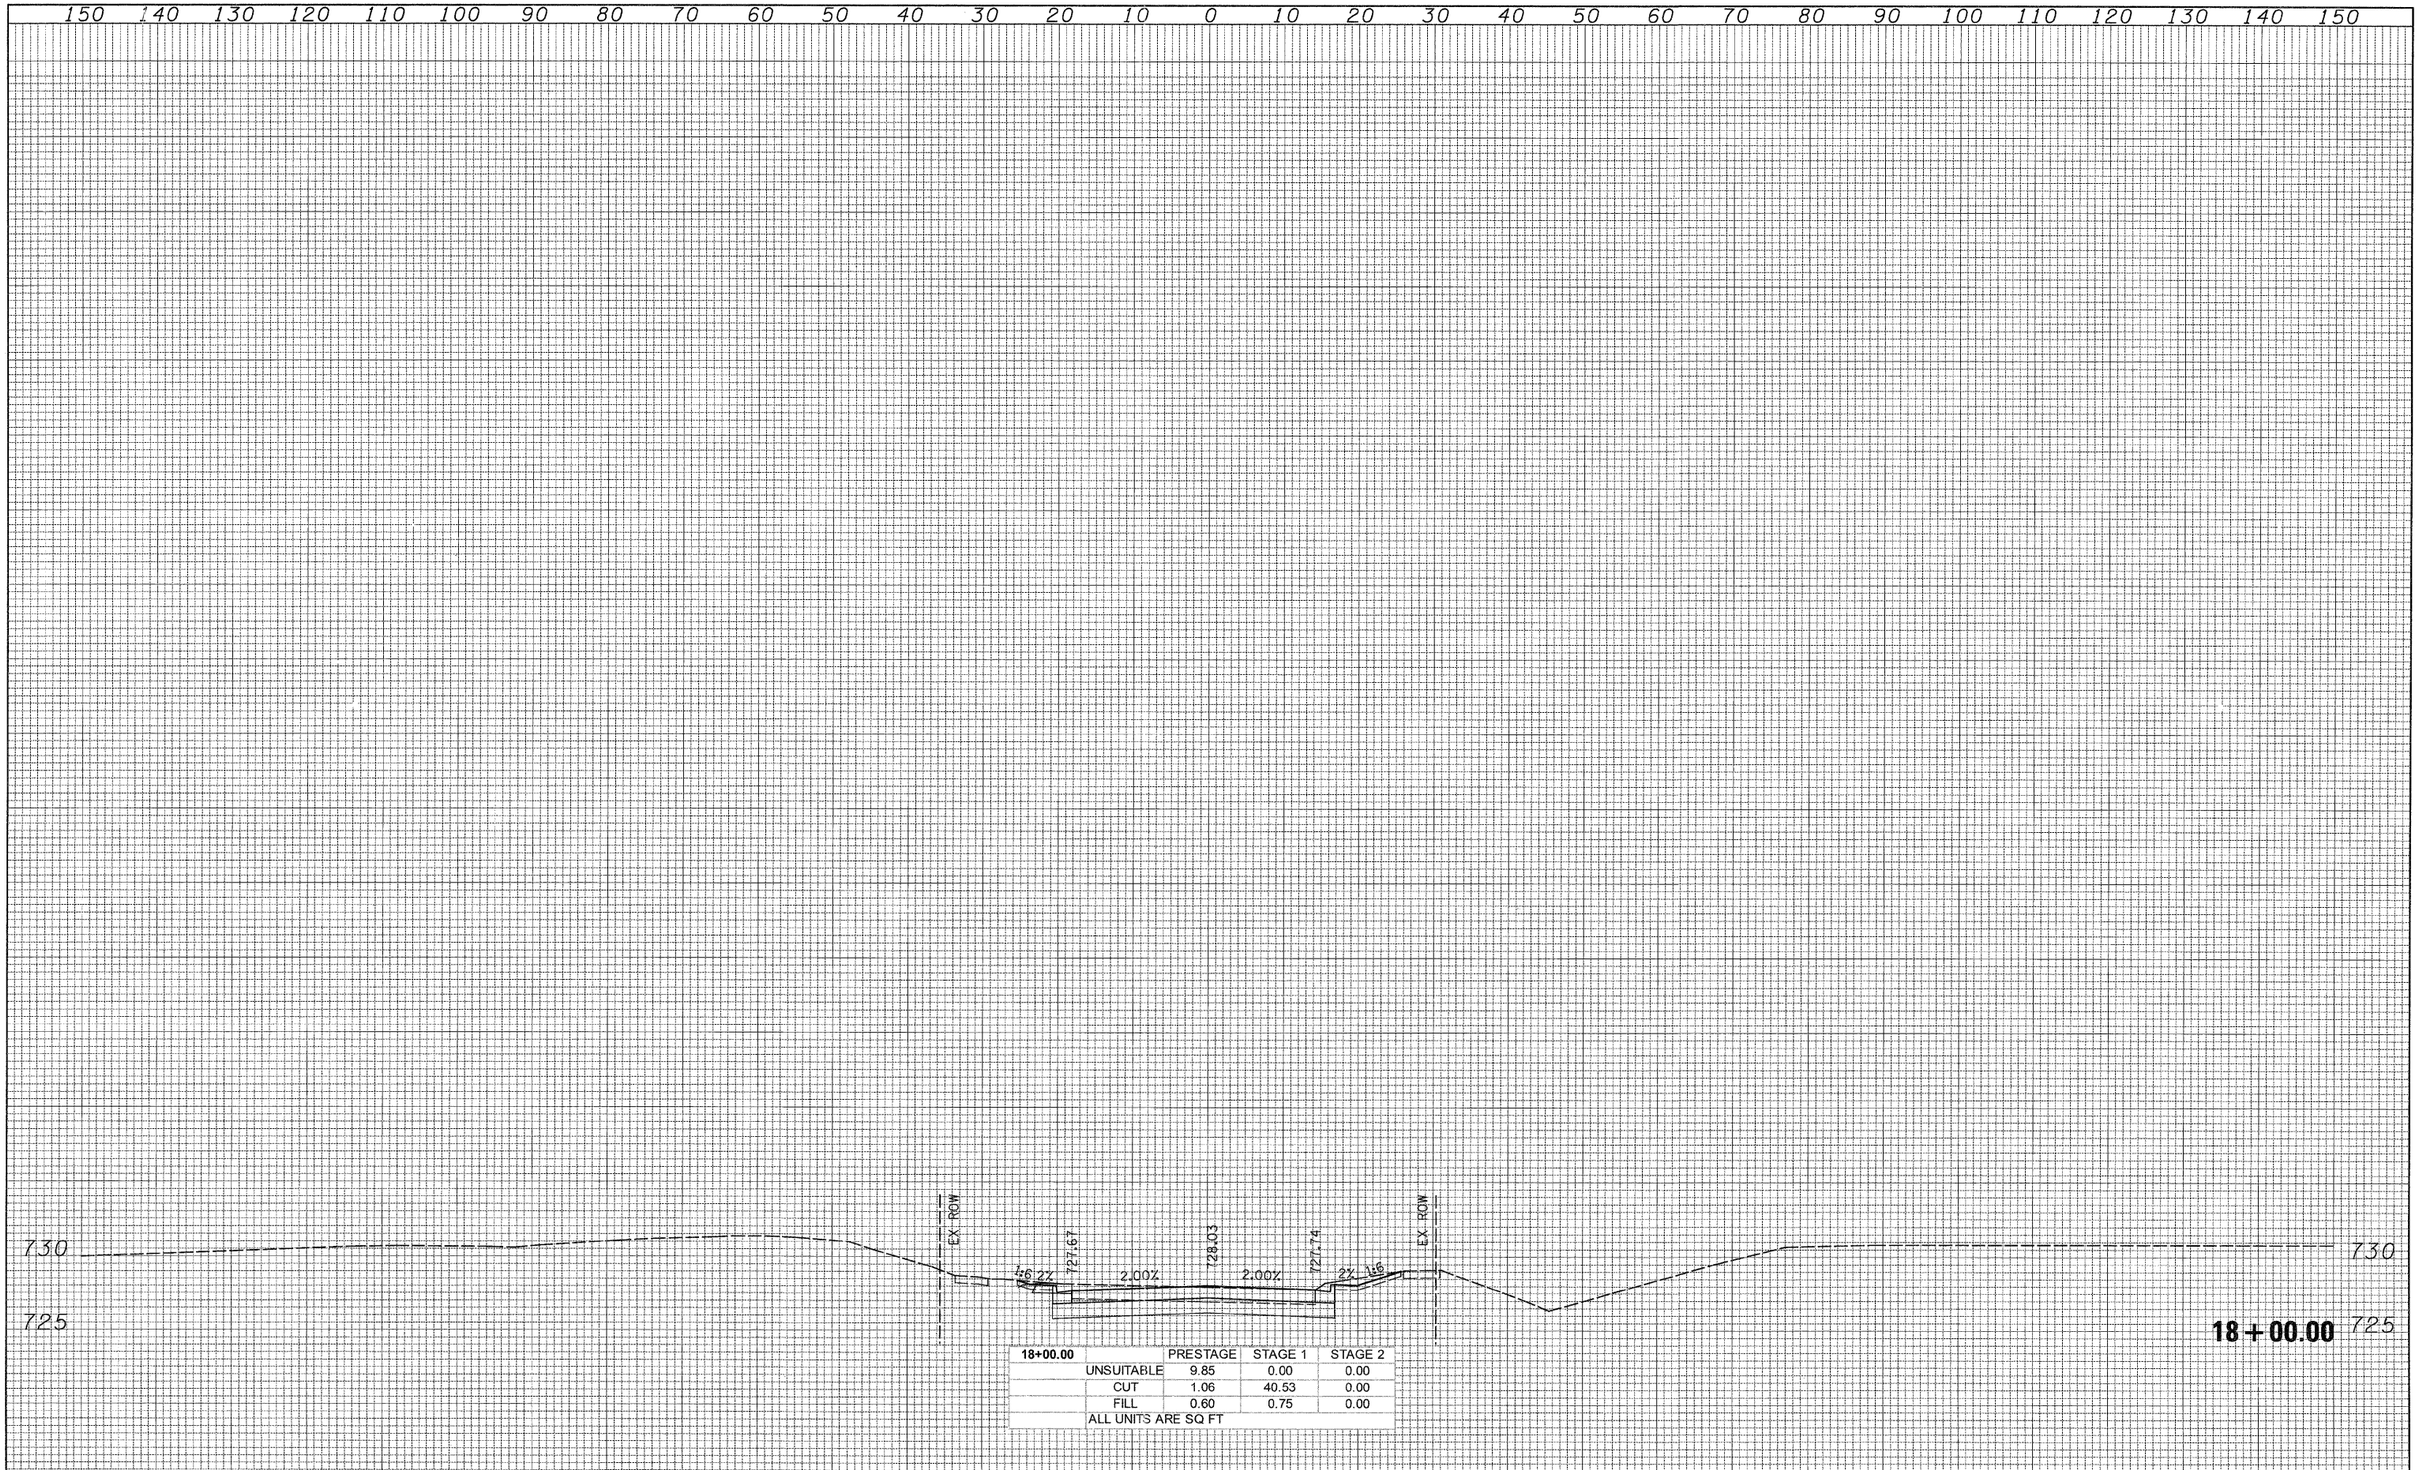

18+00.00	PRESTAGE	STAGE 1	STAGE 2
UNSUITABLE	9.85	0.00	0.00
CUT	1.06	40.53	0.00
FILL	0.60	0.75	0.00
ALL UNITS ARE SQ FT			

ORIGINAL SURVEY		BY	DATE
NOTE BOOK	SURVEYED		
NO.	PLOTTED		
	TEMPLATE		
	AREAS		
	AREAS CHECKED		

PATRICK ENGINEERING INC.
4970 VARSITY DRIVE
LISLE, IL 60532
patrickengineering.com

USER NAME = tkoepper(Rdwy_Lisle)	DESIGNED -	REVISED -
	DRAWN -	REVISED -
PLOT SCALE = 10.0000 ' / IN.	CHECKED -	REVISED -
PLOT DATE = 12/3/2010	DATE - 12/3/2010	REVISED -

STATE OF ILLINOIS
DEPARTMENT OF TRANSPORTATION

ARDMORE AVENUE
CROSS SECTIONS

SCALE: 1"=10' HORIZ. 1"=5' VERT. | SHEET NO. | STA. 18+00.00 | TO STA. 18+00.00

F.A.U RTE.	SECTION	COUNTY	TOTAL SHEETS	SHEET NO.
2578	532B	DUPAGE	781	775
		CONTRACT NO. 60477		
FED. ROAD DIST. NO.	ILLINOIS	FED. AID PROJECT		

D:\IDOT\9356_A2_(IL53)\Drawings\CADD Sheets\D19139797-sht-xssht_773-775.dgn