CONTRACT NO.				
F.A. RTE.	SECTION	COUNTY	TOTAL SHEETS	SHEET NO.
STA.		TO STA.		
FED. ROAD DIST. NO.	ILLINOIS	FED. AID PROJECT		

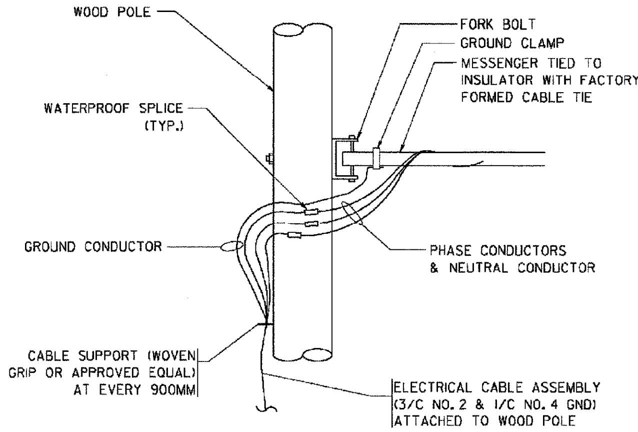

AERIAL CABLE CONNECTION DETAIL

N.T.S.

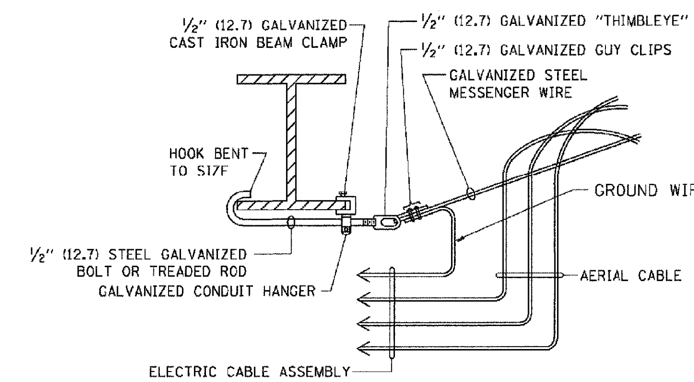

AERIAL CABLE ATTACHED TO STRUCTURE

NOT TO SCALE

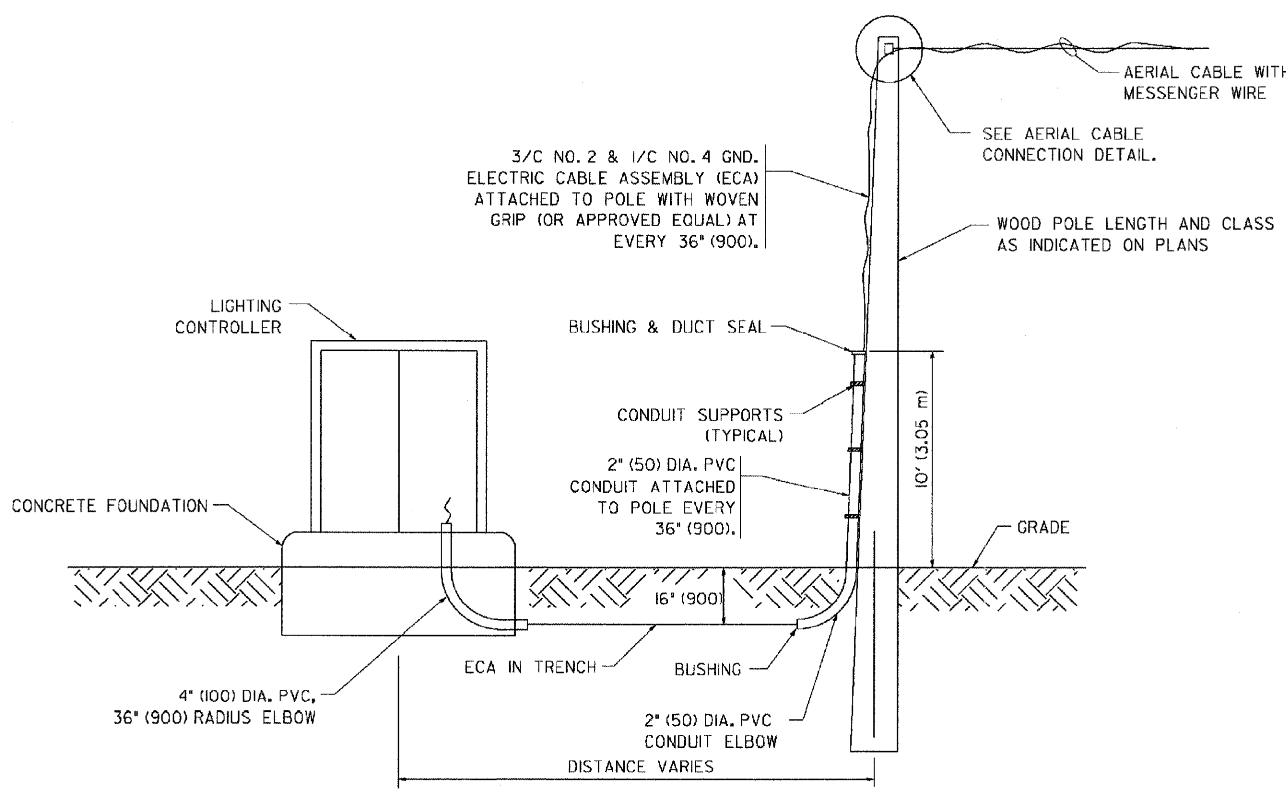

WOOD POLE TO LIGHTING CONTROLLER WIRING CONNECTION DETAIL

N.T.S.

NOTES:

1. ALL DIMENSIONS IN INCHES (MILLIMETERS) UNLESS OTHERWISE INDICATED.
2. SEE PROPOSED LIGHTING PLAN FOR CONDUIT, CABLE AND ROUTING.
3. THE CONTRACTOR SHALL PROVIDE INTERMEDIATE SUPPORTS TO MAINTAIN MINIMUM CLEARANCES. REFER TO AERIAL AERIAL CABLE ATTACHED TO STRUCTURE DETAIL.
4. COST OF SPLICES AND MOUNTING HARDWARE SHALL BE INCLUDED IN THE UNIT PRICE FOR AERIAL CABLE.

REVISIONS NAME	DATE
	08/08/03

ILLINOIS DEPARTMENT OF TRANSPORTATION

TEMPORARY AERIAL CABLE INSTALLATION

SCALE: VERT. HORIZ. NONE

DRAWN BY

CHECKED BY

BE-801

PLOT DATE : 4/18/2007
FILE NAME : K:\cadd\be801.dgn
PLOT SCALE : 96.000 ' / IN.
USER NAME : beserve

E-18

SINGH 300 W. ADAMS ST. CHICAGO, IL 60606 TEL: (312) 629-0240 FAX: (312) 629-8449 SINGH & ASSOCIATES, INC. CONSULTING ENGINEERS	USER NAME = $USER$	DESIGNED - MK	REVISED -	STATE OF ILLINOIS DEPARTMENT OF TRANSPORTATION	CENTRAL AVENUE OVER I-55 IDOT LIGHTING STANDARD DETAILS
		DRAWN - YJ	REVISED -		
	PLOT SCALE = $SCALE$	CHECKED - GR	REVISED -		
	PLOT DATE = 3/22/2011	DATE - 3-25-2011	REVISED -		SCALE: 1" = 20' SHEET NO. OF SHEETS STA. TO STA.

F.A. RTE.	SECTION	COUNTY	TOTAL SHEETS	SHEET NO.
55	9(H, HB & SBIR-1	COOK	741	226
		CONTRACT NO. 60999		
FED. ROAD DIST. NO.	ILLINOIS	FED. AID PROJECT		

j:\I55\dgn\D160999-sht-details18.dgn

3/22/2011 2:03:55 PM j:\I55\dgn\D160999-sht-details18.dgn