STATE OF ILLINOIS
DEPARTMENT OF TRANSPORTATION

## NOTES:

1. For notes, see Sheet 46.
2. Work this sheet with Sheets 46 through 50.

## LEGEND:

F.F. - denotes Front Face
B.F. - denotes Back Face
E.F. - denotes Each Face




## TOP PLAN




## SECTION E-E

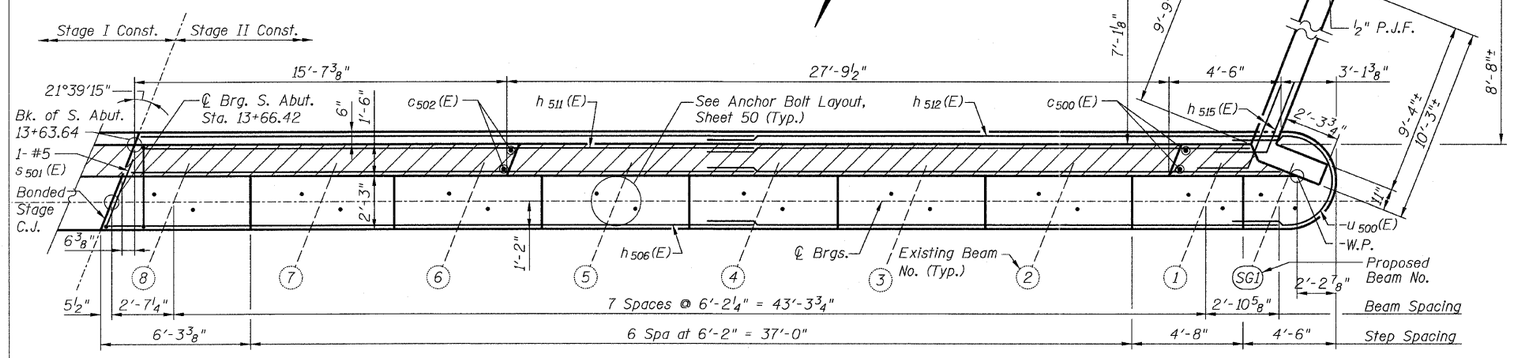


## SECTION F-F

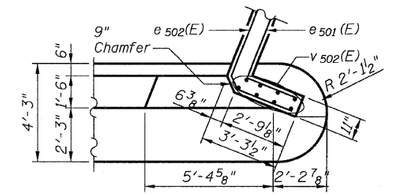


## ELEVATION
(Looking South)

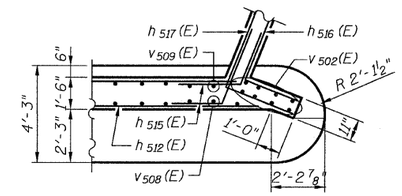


## WINGWALL ELEVATION

## BRIDGE SEAT ELEVATIONS
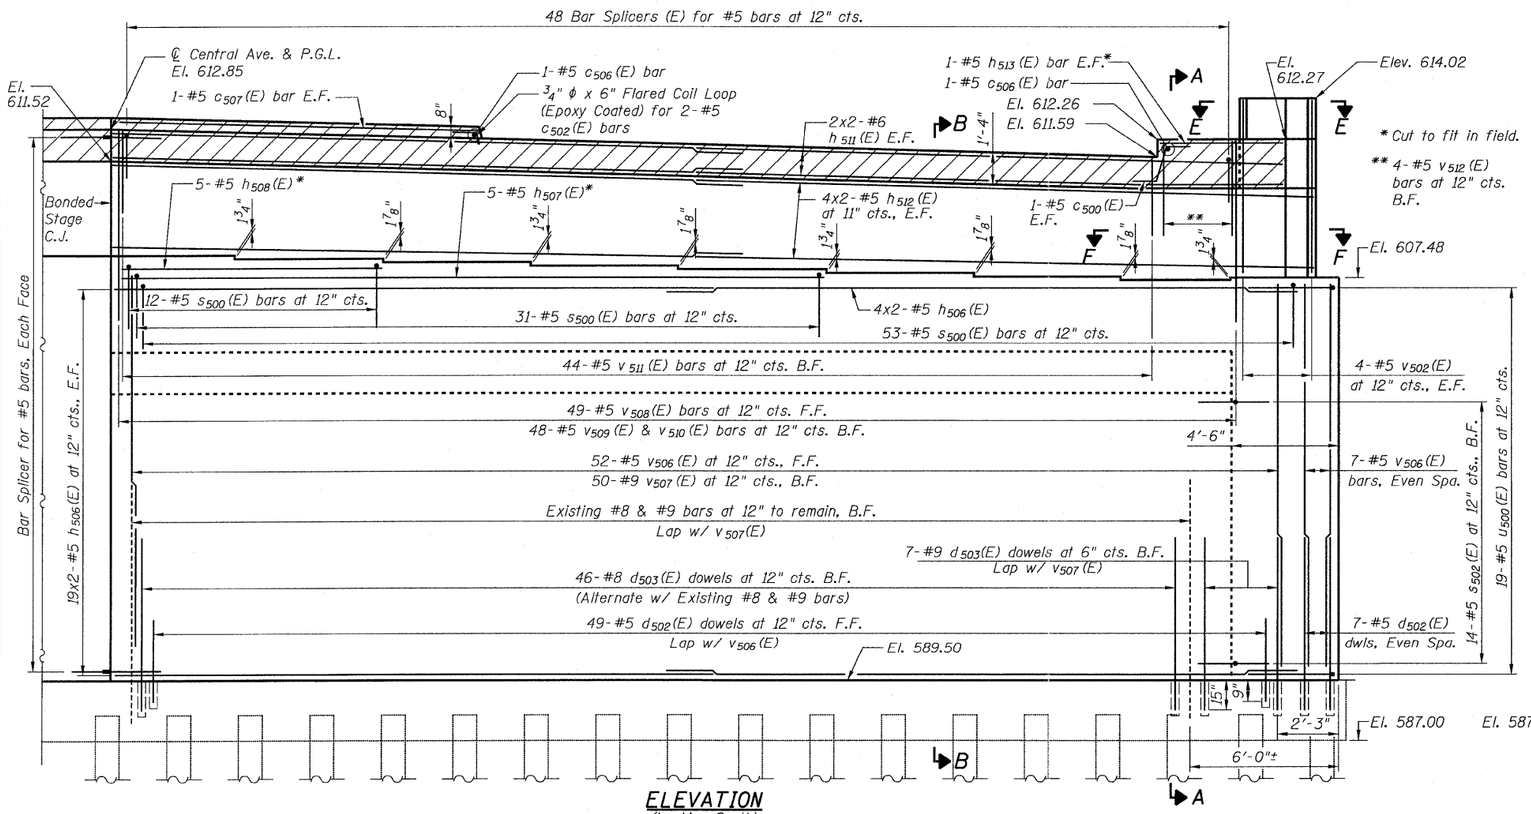
| Girder Line | Seat Elevation |
|---|---|
| SG1 | 607.48 |
| 1 | 607.33 |
| 2 | 607.49 |
| 3 | 607.65 |
| 4 | 607.79 |
| 5 | 607.95 |
| 6 | 608.09 |
| 7 | 608.25 |
| 8 | 608.40 |

## SOUTH ABUTMENT WIDENING - WEST
## STRUCTURE NO. 016-3241

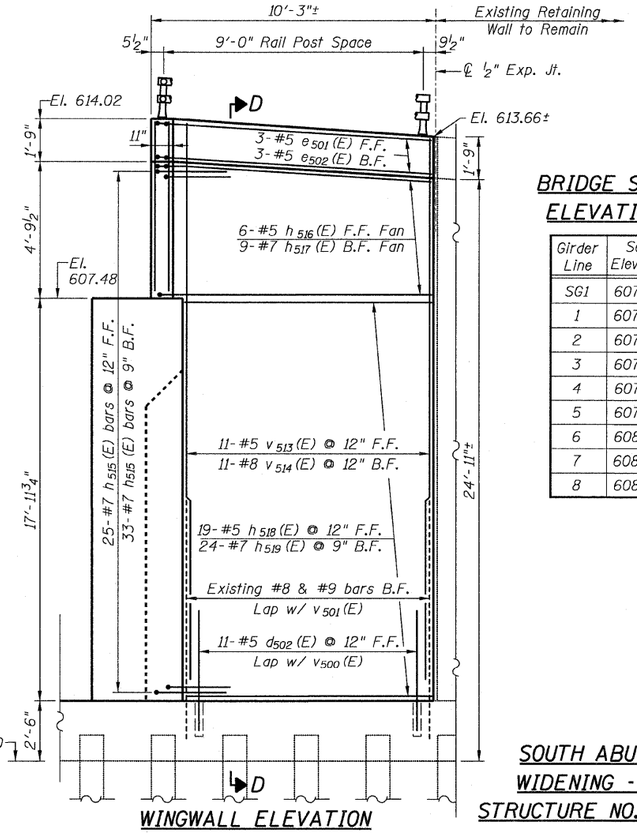T·Y·LIN INTERNATIONAL

| | |
|---|---|
| DESIGNED | MMB |
| CHECKED | AMD, |
| DRAWN | MMB |
| CHECKED | AMD, |
| DATE | 03/25/2011 |

| REVISIONS | |
|---|---|
| NAME | DATE |
| | |
| | |
| | |
| | |

SHEET NO. 47
71 SHEETS

| F.A.I RTE. | SECTION | COUNTY | TOTAL SHEETS | SHEET NO. |
|---|---|---|---|---|
| 55 | 0711.2R & 1011.1BR | COOK | 741 | 300 |
| | | CONTRACT NO. 60999 | | |
| FED. ROAD DIST. NO. 1 | ILLINOIS | FED. AID PROJECT | | |

p:\01345\structur\C1 South Approach 016-3241\55c1sab2.dgn
6:27:43 PM
4/28/2011