STATE OF ILLINOIS
DEPARTMENT OF TRANSPORTATION

BORING LOCATIONS

No.	Station	*Offset
BR-6	201+54.07	33.8' LT
RW-13	202+53.00	39.0' LT

* Offset from PGL NB Ramps

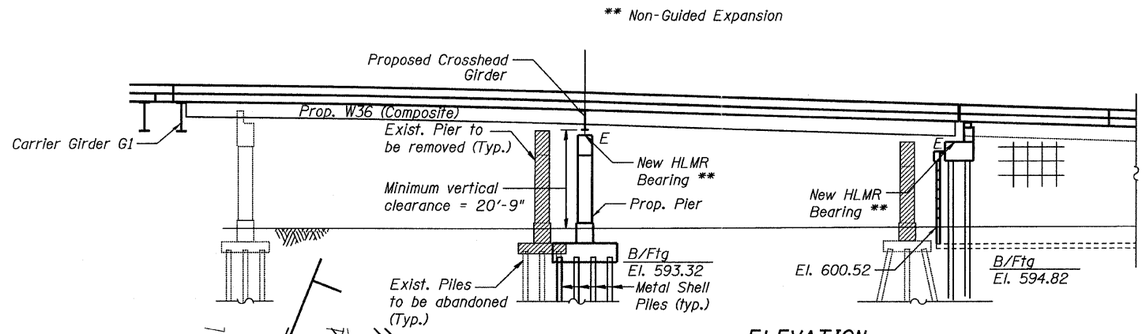

ELEVATION
(Looking @ F.F. South Wall)

LEGEND

Boring Location

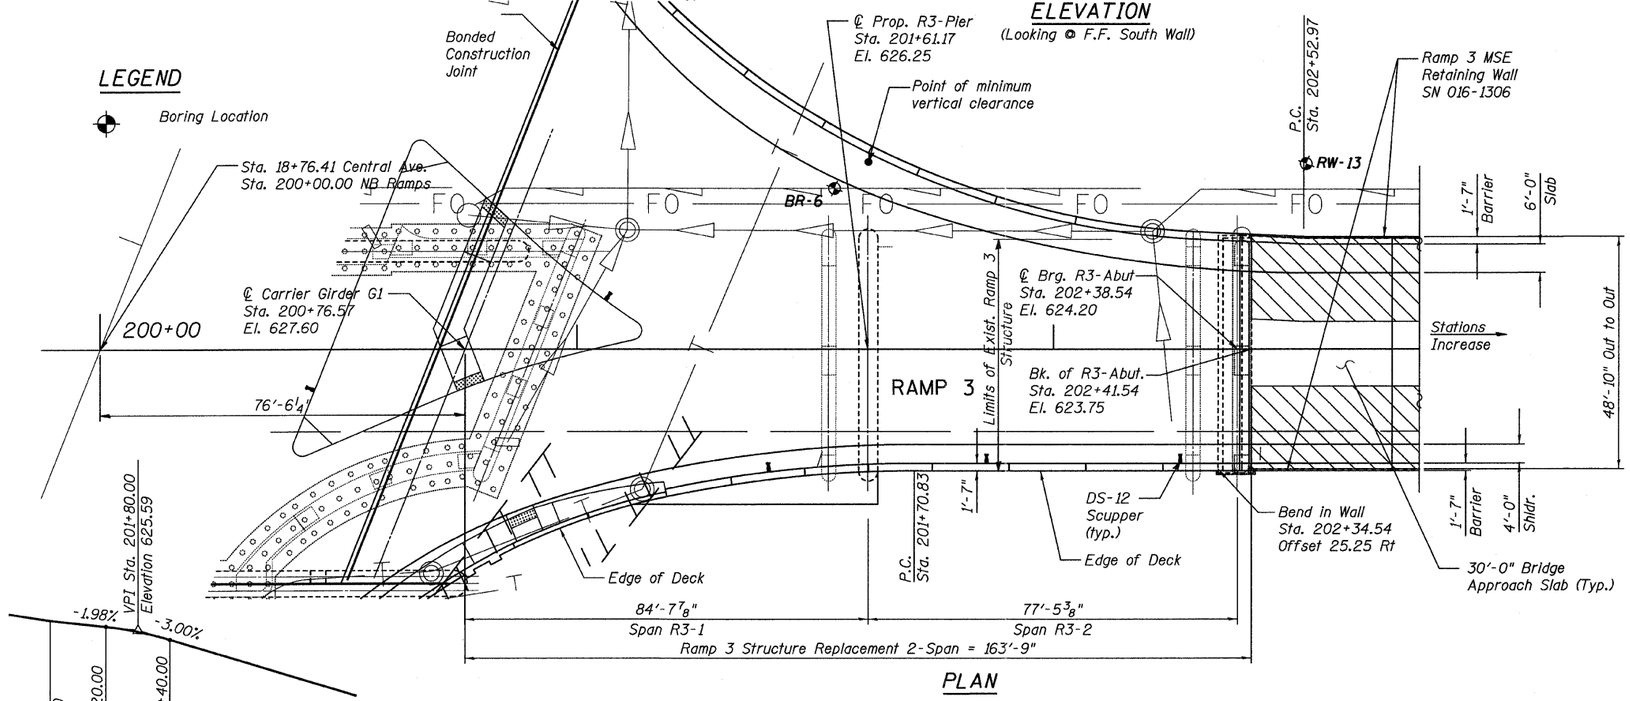

PLAN

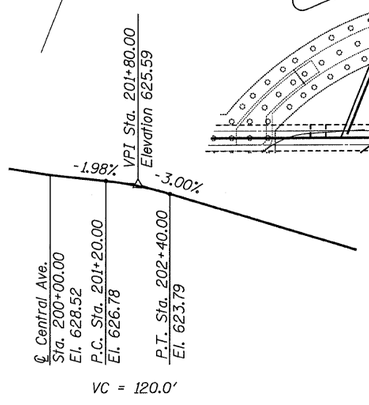

RAMP 3 PROFILE GRADE

SCOPE OF WORK

Spans 1 & 2 (New Spans R3-1 & R3-2)
- Remove existing deck and Structural Steel.
- Remove Substructure Elements per Removal Plan
- Construct R3-Pier.
- Construct new Superstructure

GENERAL PLAN AND ELEVATION - RAMP 3 STRUCTURE NO. 016-0724

TYLIN INTERNATIONAL

DESIGNED	JMA
CHECKED	AMD,
DRAWN	JMA
CHECKED	AMD,
DATE	03/25/2011

REVISIONS	
NAME	DATE

SHEET NO. 6
239 SHEETS

F.A.I RTE.	SECTION	COUNTY	TOTAL SHEETS	SHEET NO.
55	0711.2R & 1011.1BR	COOK	741	330
		CONTRACT NO. 60999		
FED. ROAD DIST. NO. 1	ILLINOIS	FED. AID PROJECT		

4/28/2011
p:\01345\structur\C2 Central Ave, 016-0724\55-3gpe.dgn
11:42:04 AM