STATE OF ILLINOIS
DEPARTMENT OF TRANSPORTATION

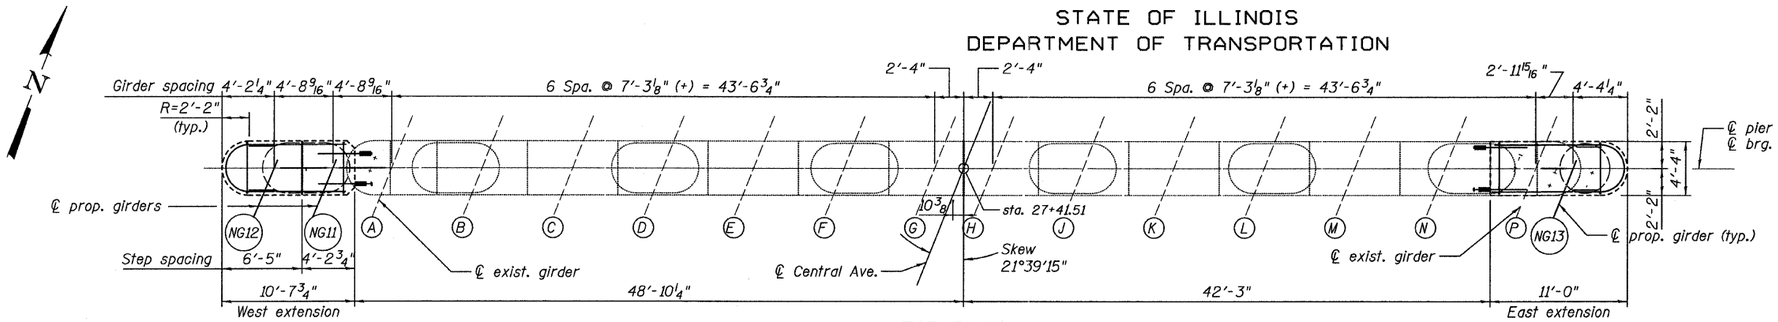

TOP PLAN

NOTES

1. Epoxy grout d_{640}(E) bars according to Article 584 of the Standard Specifications. Drill to miss existing reinforcement. The epoxy grout and method of application shall be approved by the Engineer. All drilling and grouting of rebar to be included with the cost of "Reinforcement Bars, Epoxy Coated."
2. Space reinforcement in cap to miss anchor bolts.
3. Space bottom reinforcement in footing to miss piles.
4. All edges shall have standard 3/4" chamfers excepts as noted.
5. For Sections A, B, C, D, E, F, G, H, J & K see sheet 64.
6. For Bill of Materials see sheet 64.
7. E.F. - denotes Each Face.
8. eq. spa. - denotes equally spaced.
9. Existing reinforcement shall be cleaned and incorporated into new construction. Cost included with Concrete Removal.
10. Cast steps monolithically with cap.

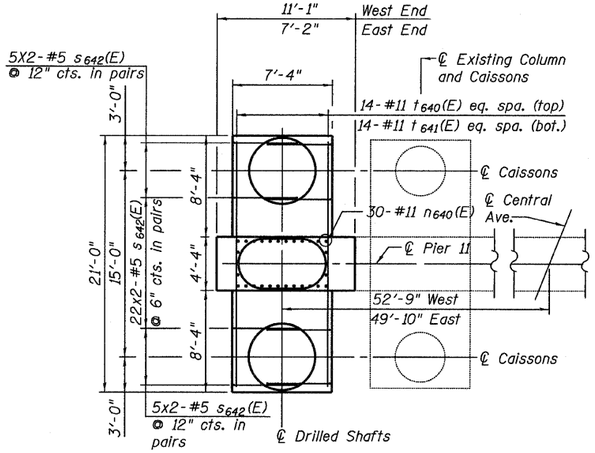

FOOTING PLAN
(West End Shown)

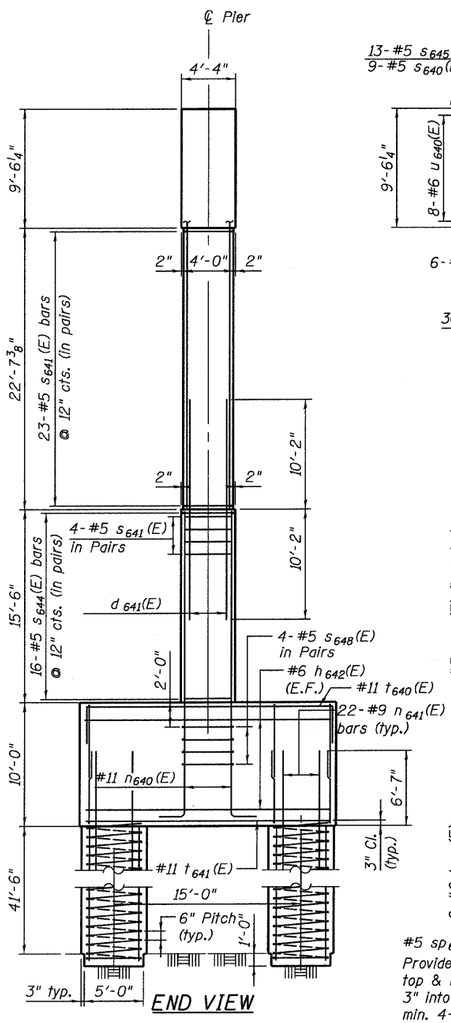

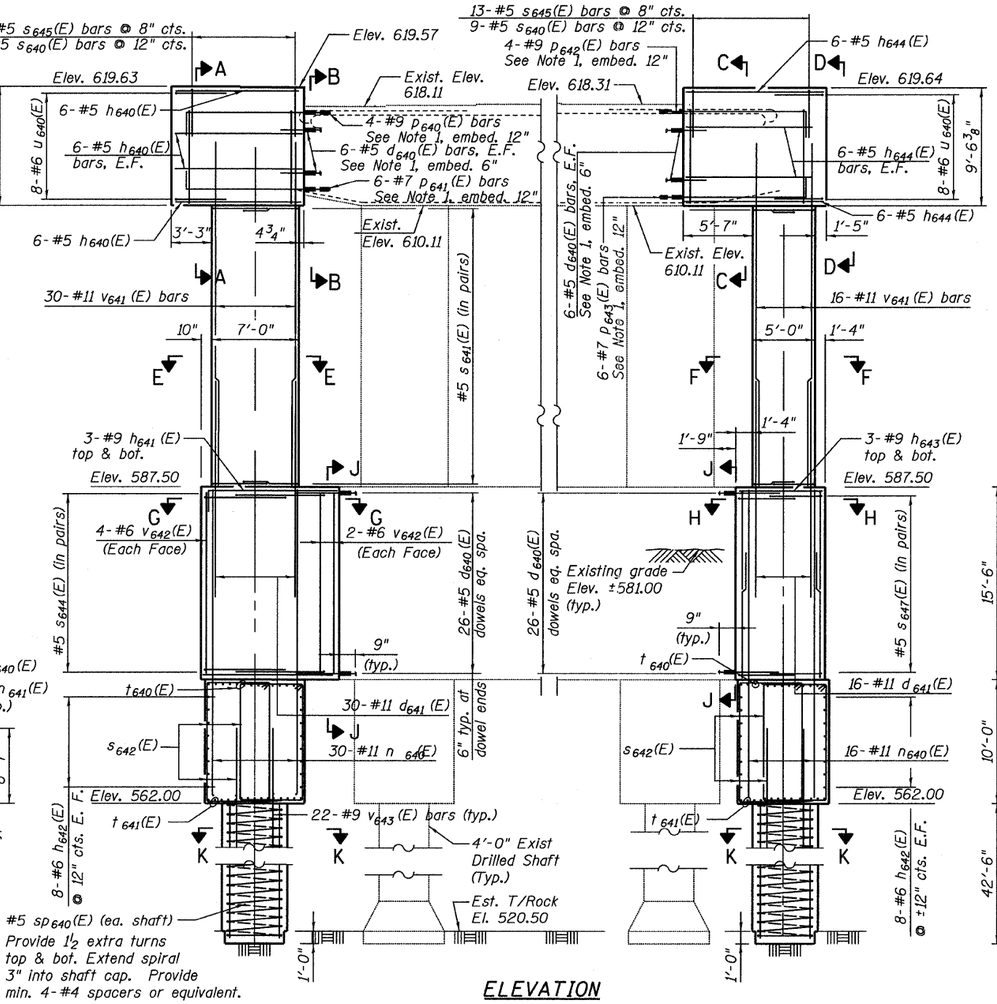

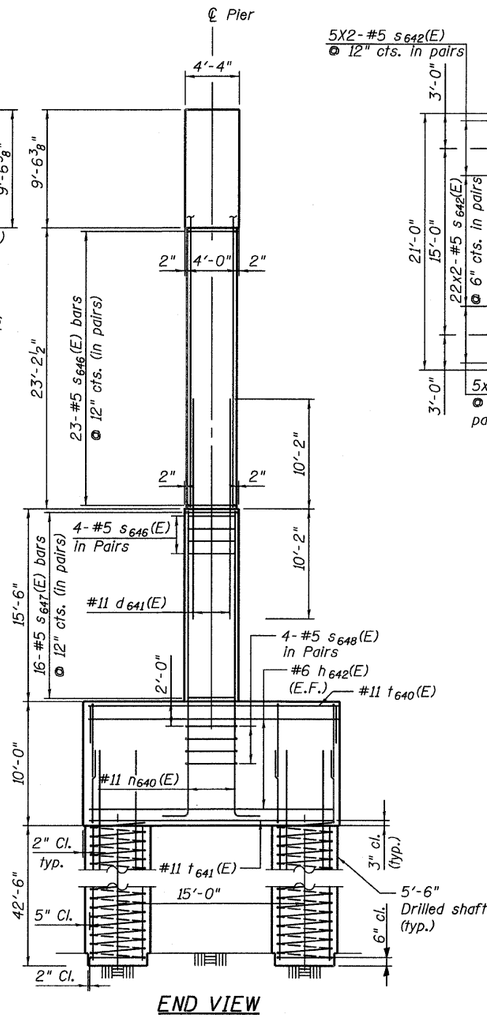

PIER 11 WIDENING
STRUCTURE NO. 016-3240

TY·LIN INTERNATIONAL

DESIGNED	DY, LS
CHECKED	AMD, LS
DRAWN	DY, LS
CHECKED	AMD, LS
DATE	03/25/2011

REVISIONS	
NAME	DATE

SHEET NO. 63
73 SHEETS

F.A.I RTE.	SECTION	COUNTY	TOTAL SHEETS	SHEET NO.
55	0711.2R & 1011.1BR	COOK	741	666
		CONTRACT NO. 60999		
FED. ROAD DIST. NO. 1	ILLINOIS	FED. AID PROJECT		

5/9/2011

p:\01345\structur\G3 North Approach 016-3240\55c3pier11.dgn 9:20:56 AM

\\tlcfs2\sheet11.dgn 5/9/2011 9:20:56 AM