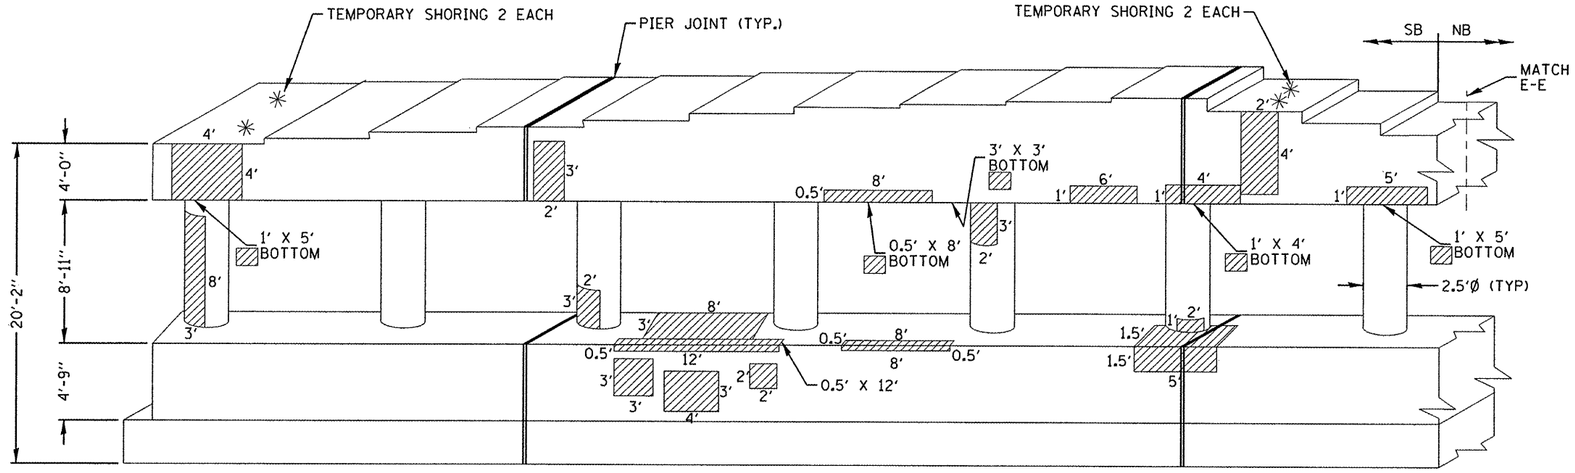

ELEVATION VIEW
LOOKING NORTH
IL 83 SB

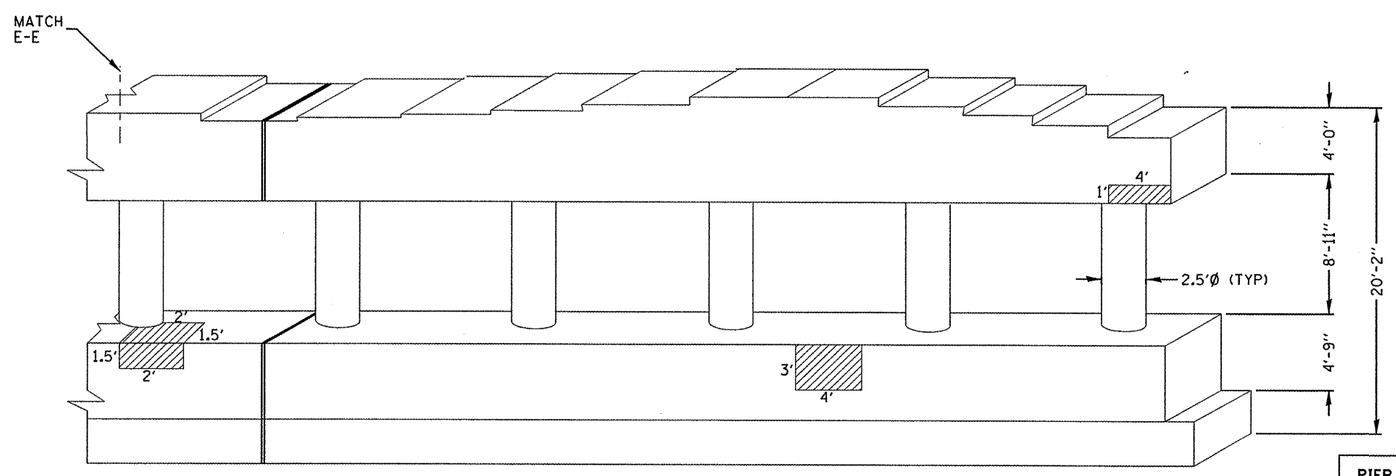

ELEVATION VIEW
LOOKING NORTH
IL 83 NB

STRUCTURAL REPAIR OF CONCRETE ≤ 5"

PIER 3 BILL OF MATERIAL	UNIT	TOTAL QTY	N FACE	S FACE
STRUCTURAL REPAIR OF CONCRETE ≤ 5"	SQFT	337	111	226
TEMPORARY SHORING AND CRIBBING	EACH	4	0	4

FILE NAME = c:\pw_work\pwidot\nathenbc\d0258101\D170610-sht-plan.dgn	USER NAME = nathenbc	DESIGNED - TO	REVISED -
		DRAWN - TO	REVISED -
	PLOT SCALE = 100.0000 ' / IN.	CHECKED - BN	REVISED -
	PLOT DATE = 5/12/2011	DATE - 05-09-2011	REVISED -

STATE OF ILLINOIS
DEPARTMENT OF TRANSPORTATION

SOUTH FACE OF PIER NO. 3 STRUCTURE REPAIR

SCALE: | SHEET NO. 2 OF 2 SHEETS | STA. | TO STA.

F.A.P RTE.	SECTION	COUNTY	TOTAL SHEETS	SHEET NO.
344	543 R-MB-BR	DUPAGE	19	12
		CONTRACT NO. 60L52		
		ILLINOIS FED. AID PROJECT		