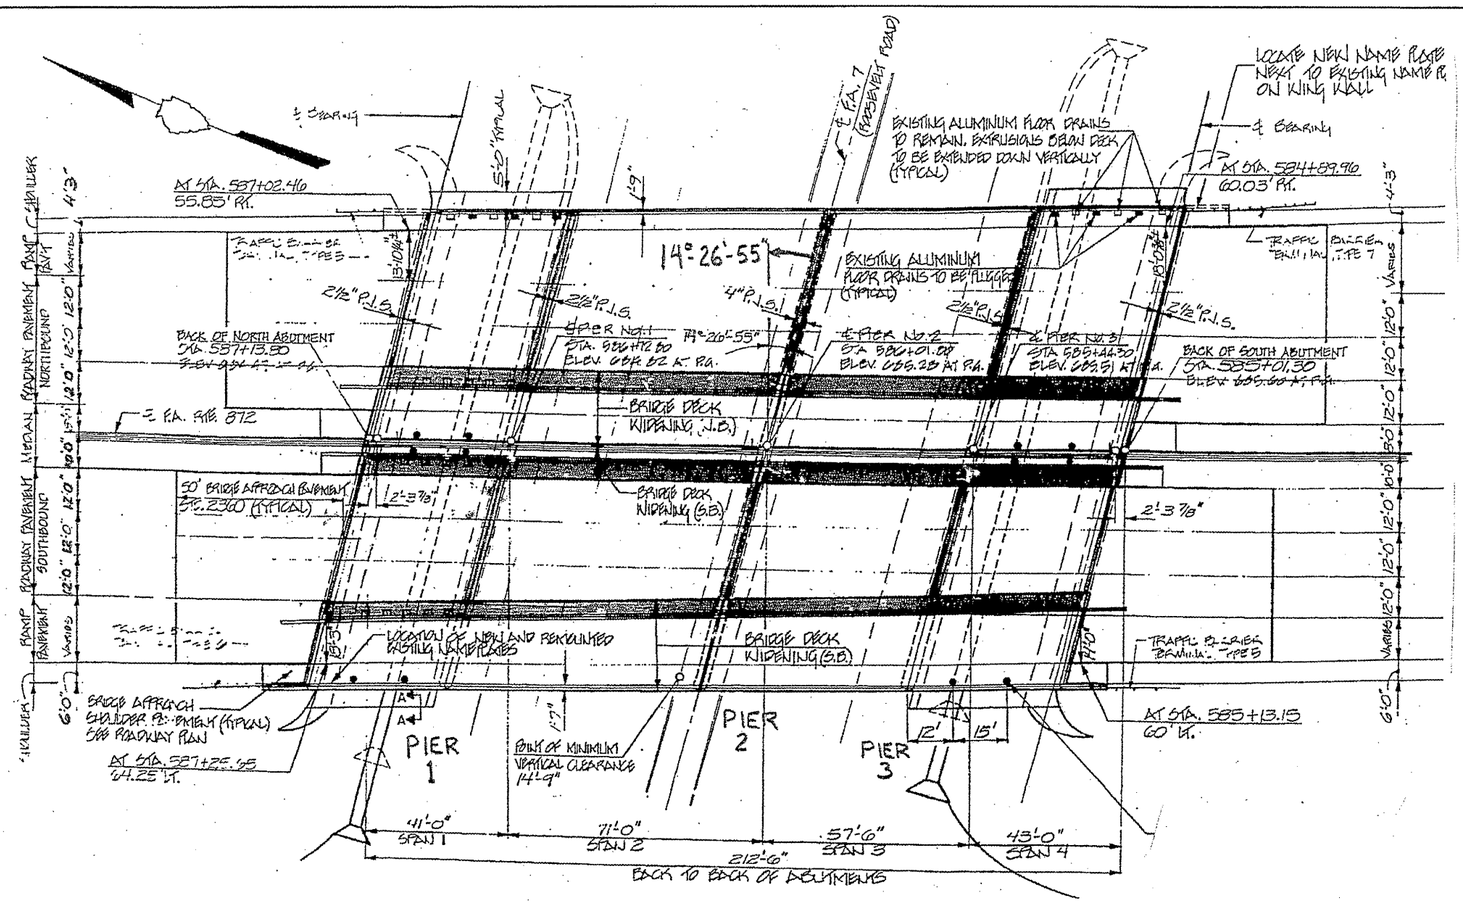

PLAN

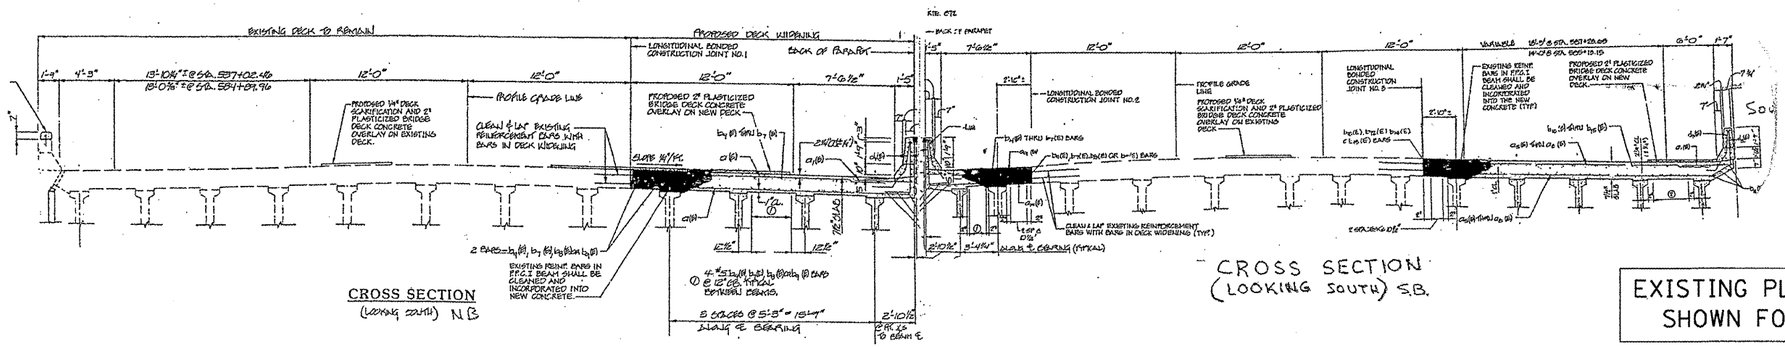

CROSS SECTION (LOOKING SOUTH) N.B.

CROSS SECTION (LOOKING SOUTH) S.B.

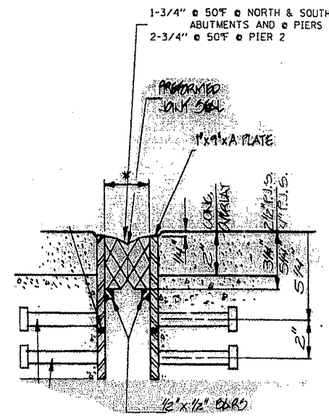

EXISTING SILICONE JOINT SEALER DETAIL

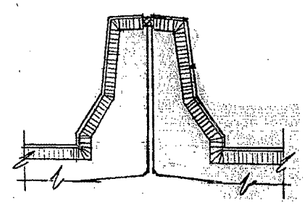

EXISTING TYPICAL AT MEDIAN PARAPET

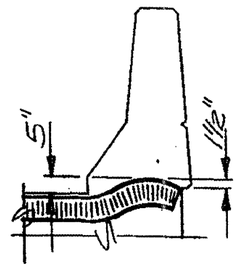

EXISTING TYPICAL END OF SEAL TREATMENT

EXISTING PLAN & CROSS SECTIONS SHOWN FOR INFORMATION ONLY

FILE NAME = c:\pw_work\pwidot\nethanbc\d0256101\D170610-sht-plan.dgn	USER NAME = nethanbc	DESIGNED - TO	REVISED -	**STATE OF ILLINOIS DEPARTMENT OF TRANSPORTATION**	**REPLACEMENT OF PJS WITH SILICONE SEAL**			F.A.P RTE.	SECTION	COUNTY	TOTAL SHEETS / SHEET NO.
		DRAWN - TO	REVISED -					344	543 R-HB-BR	DUPAGE	19 / 14
	PLOT SCALE = 100.0000 ' / IN.	CHECKED - BN	REVISED -							CONTRACT NO. 60L52	
	PLOT DATE = 5/11/2011	DATE - 05-09-2011	REVISED -		SCALE:	SHEET NO. OF SHEETS	STA. TO STA.			ILLINOIS FED. AID PROJECT	

D170610-sht-plan.dgn 5/11/2011 4:34:46 PM User=nethanbc