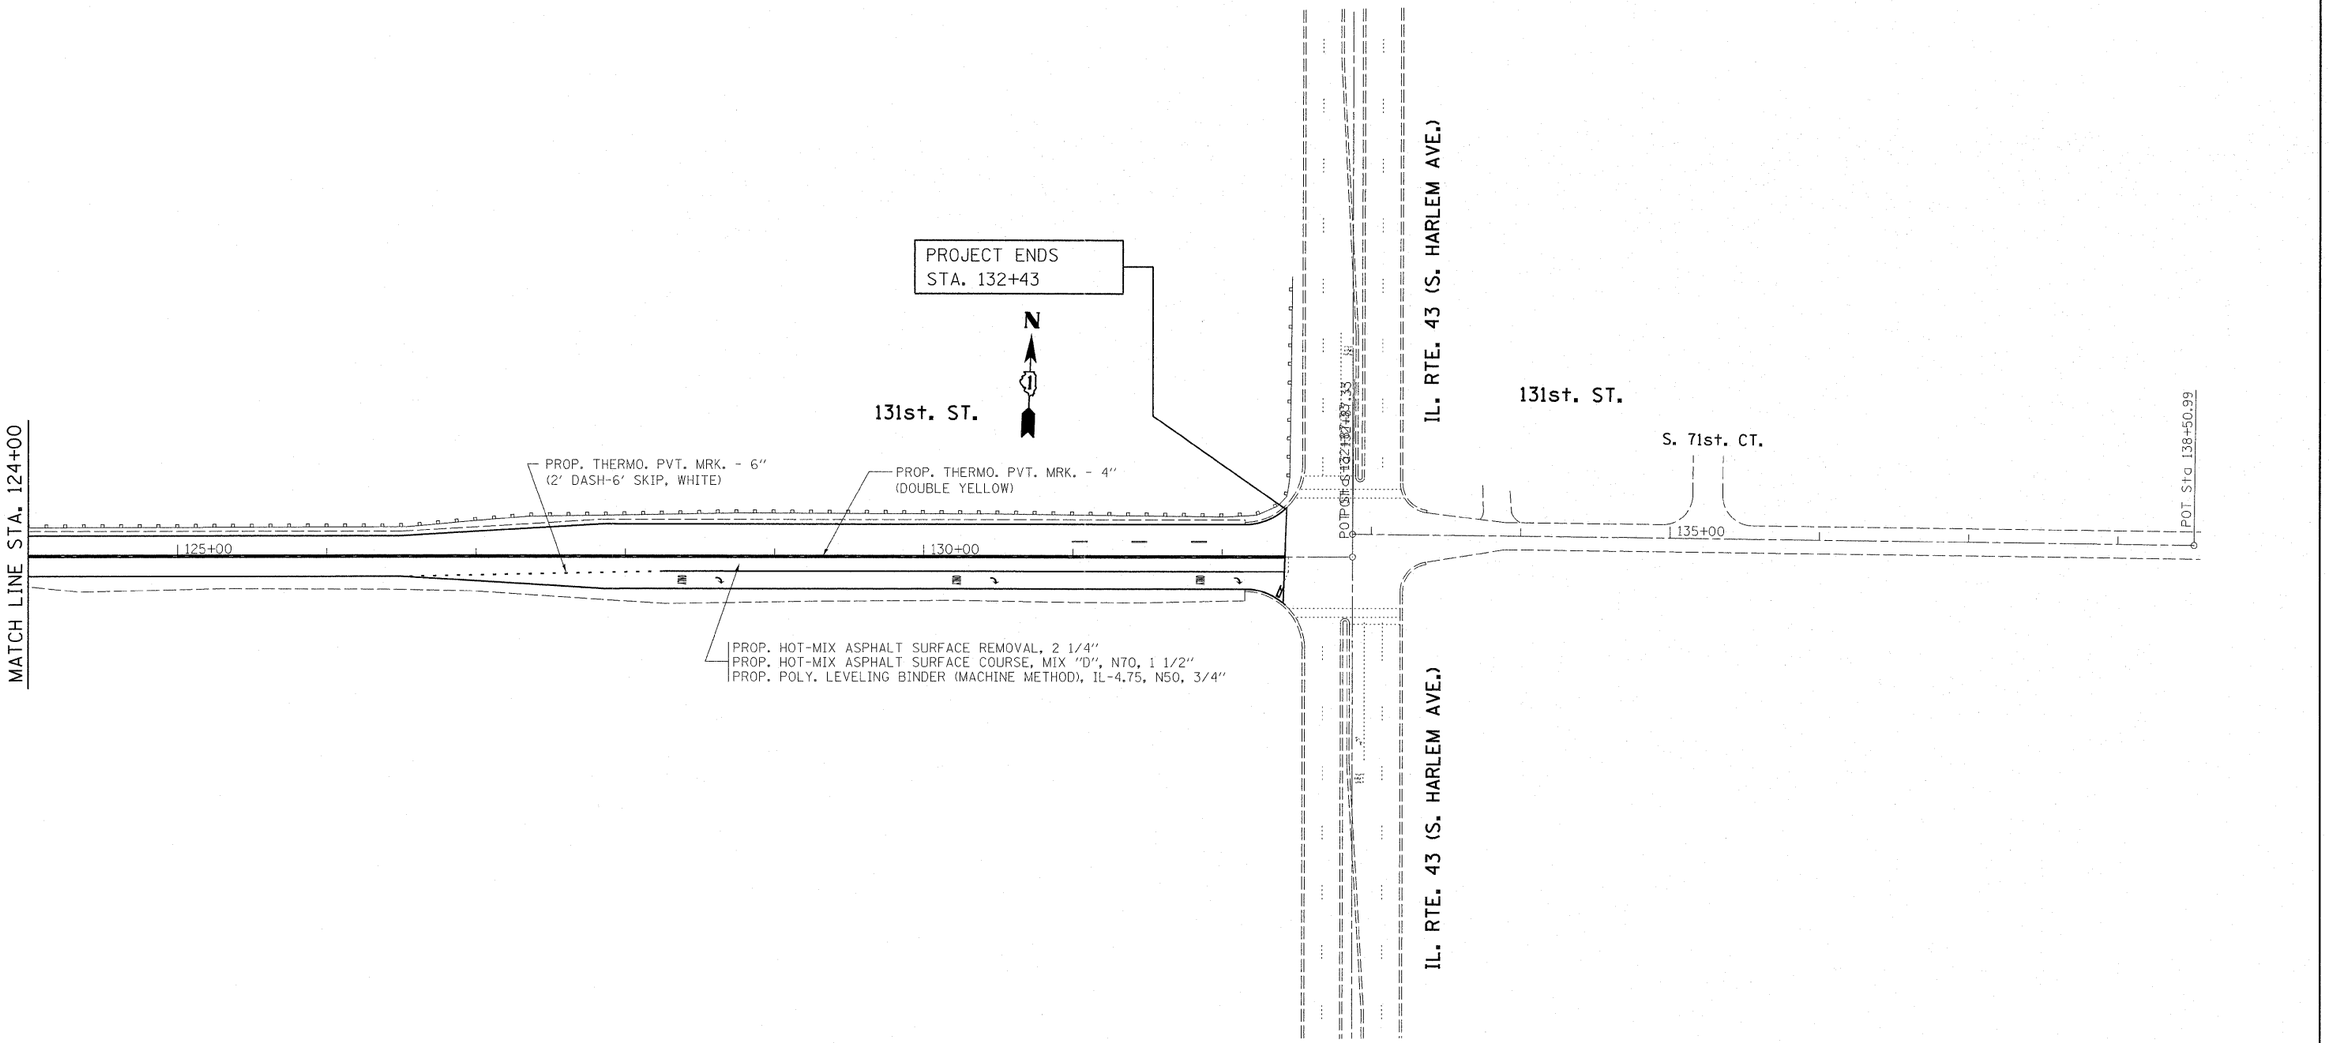

FILE NAME = c:\pw_work\pwidot\abebawa\d0245834\D106711-sht-plan.dgn	USER NAME = abebawa	DESIGNED -	REVISED -
		DRAWN -	REVISED -
	PLOT SCALE = 50.0000 ' / IN.	CHECKED -	REVISED -
	PLOT DATE = 4/15/2011	DATE -	REVISED -

STATE OF ILLINOIS
DEPARTMENT OF TRANSPORTATION

131ST STREET FROM IL 7 (SOUTHWEST HWY) TO IL 43 (HARLEM AVE.)
ROADWAY PLAN

SCALE: | SHEET NO. OF SHEETS | STA. | TO STA.

F.A.U RTE.	SECTION	COUNTY	TOTAL SHEETS	SHEET NO.
1593	3113-RS-1	COOK	24	9
		CONTRACT NO. 60M00		
	ILLINOIS FED. AID PROJECT			