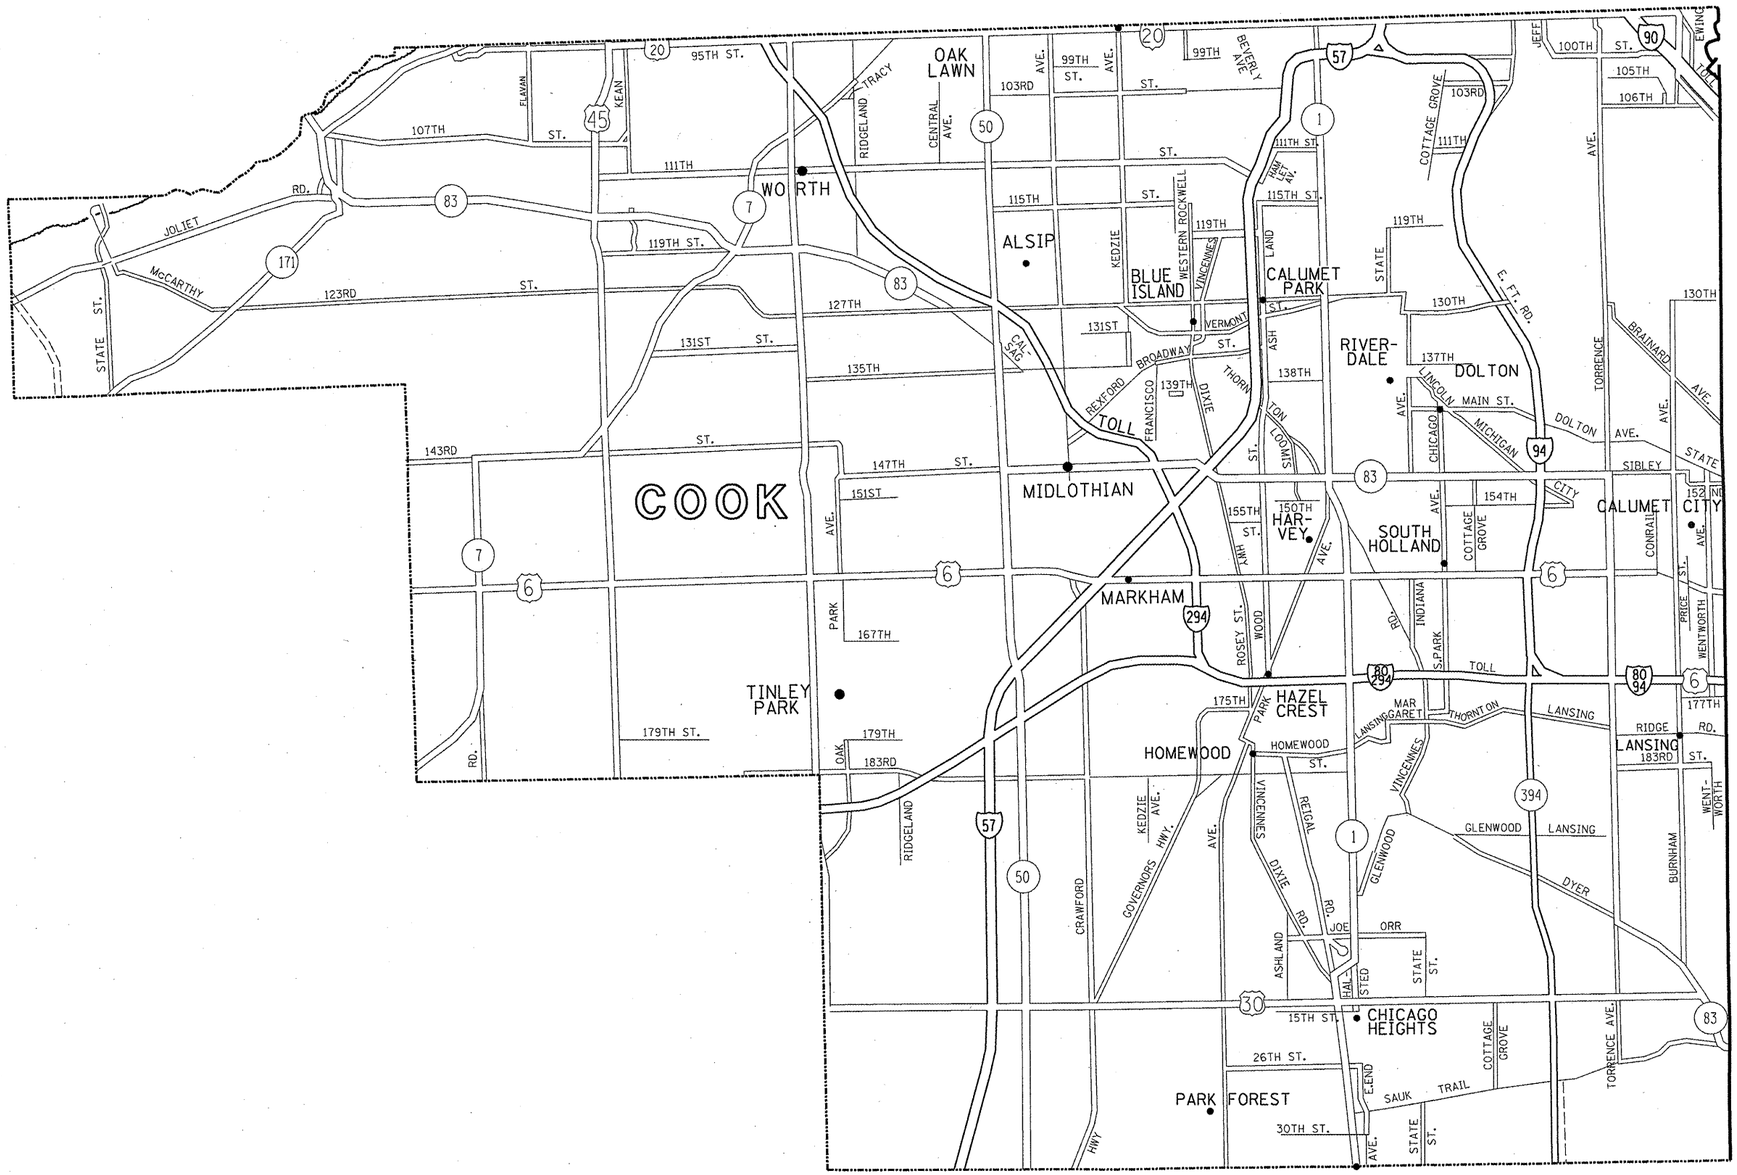

FILE NAME = c:\pw_work\pwidot\velichkovvv\d0259797\Design.dgn	USER NAME = VelichkovVV	DESIGNED -	REVISED -	**STATE OF ILLINOIS DEPARTMENT OF TRANSPORTATION**	**GENERAL LOCATION MAP – SOUTHERN COOK COUNTY**			F.A. RTE.	SECTION	COUNTY	TOTAL SHEETS	SHEET NO.
		DRAWN -	REVISED -					VAR.	2011-003-PP	COOK	21	4
	PLOT SCALE = 100.0000 ' / IN.	CHECKED -	REVISED -								CONTRACT NO. 60N91	
	PLOT DATE = 4/14/2011	DATE -	REVISED -		SCALE:	SHEET NO. OF SHEETS	STA. TO STA.	FED. ROAD DIST. NO.	ILLINOIS	FED. AID PROJECT		