ROUTE	SECTION	COUNTY	TOTAL SHEETS	SHEET NUMBER
FAI 55	2011-016-I	COOK	173	22

CONTRACT NO. 60P07

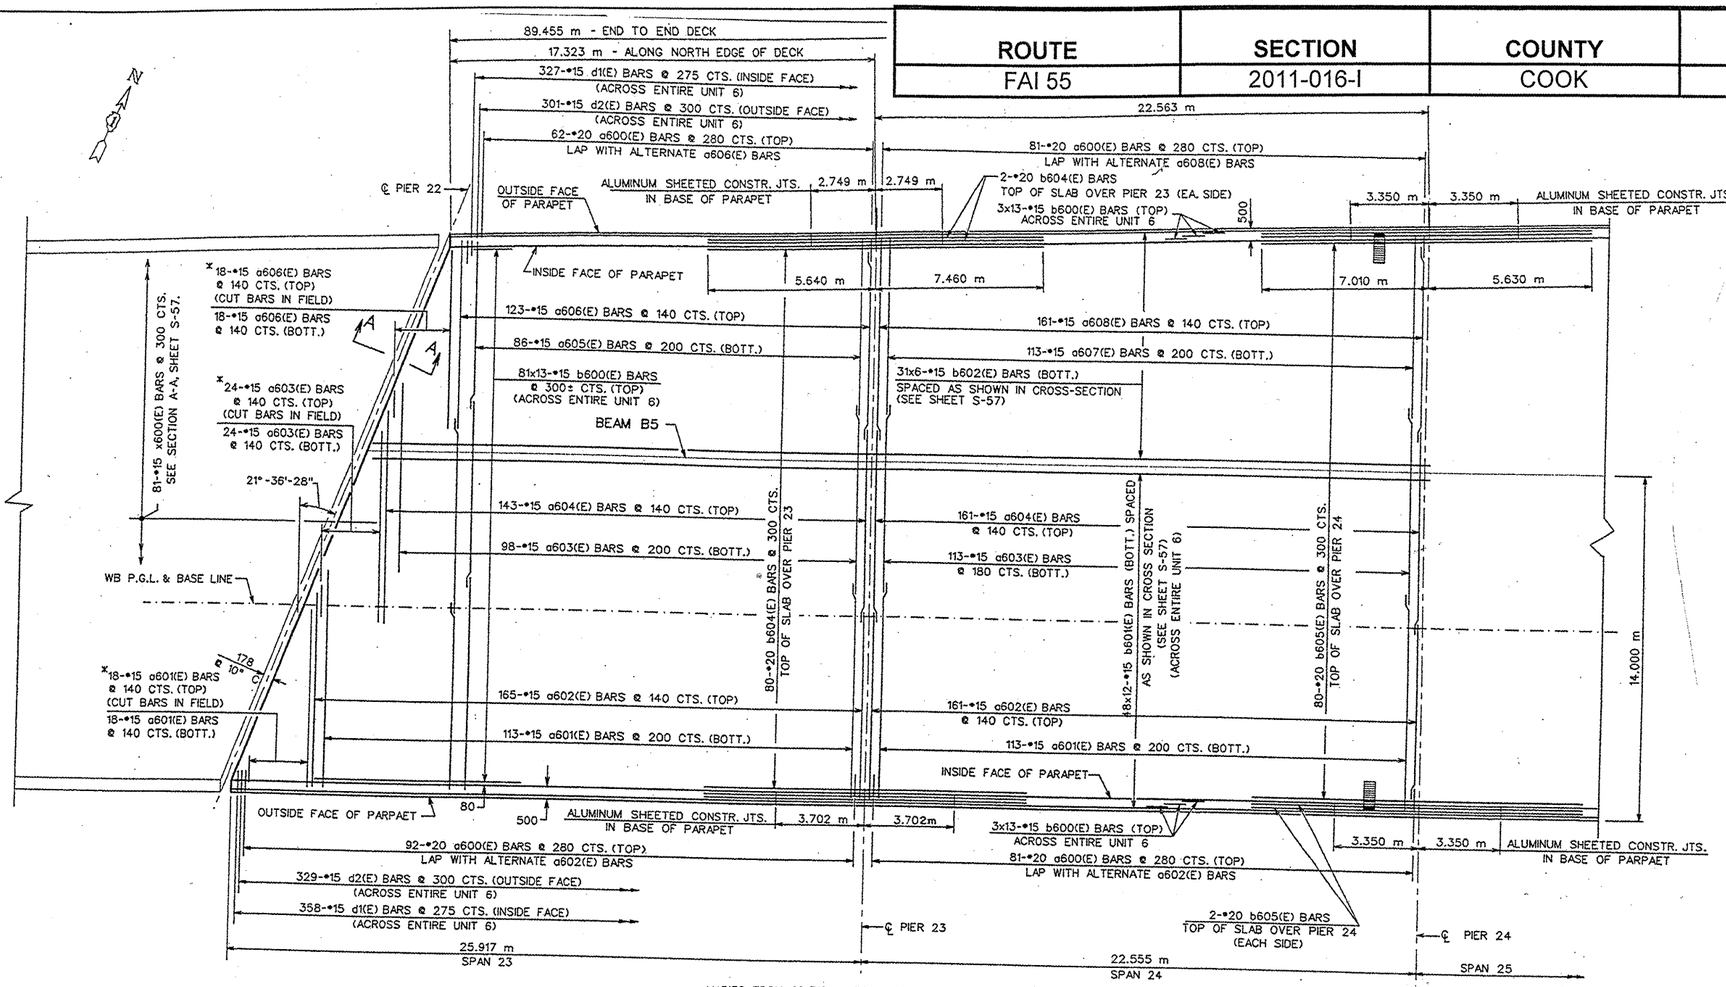

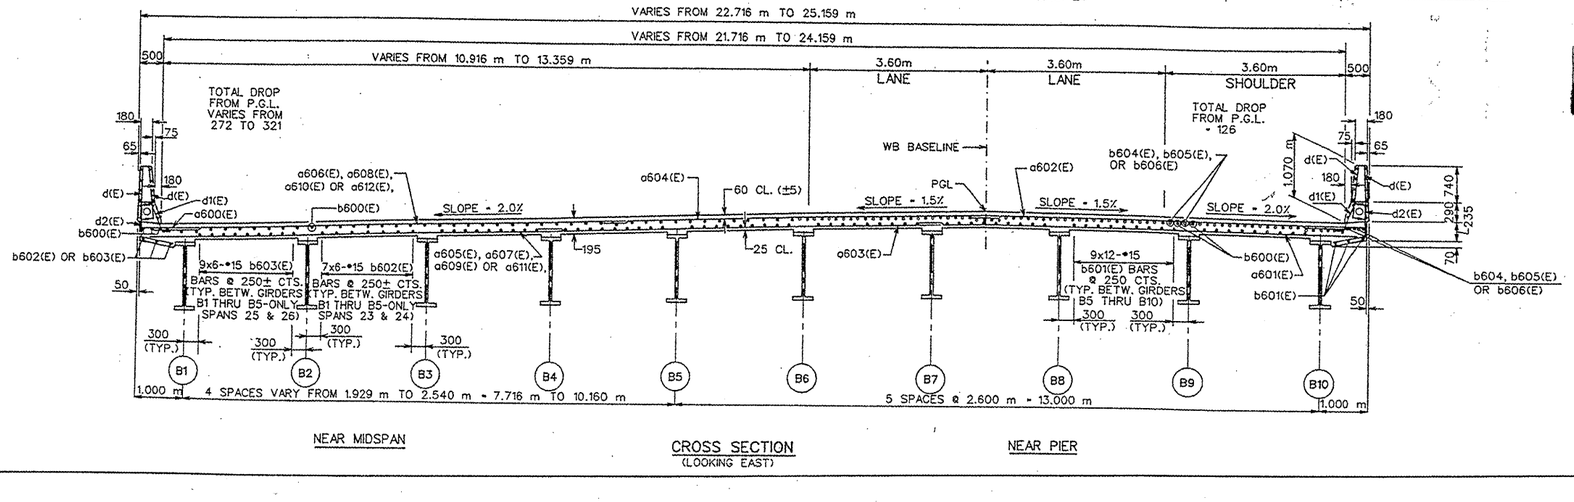

NEAR MIDSPAN — CROSS SECTION (LOOKING EAST) — NEAR PIER

FOR INFORMATION ONLY

ILLINOIS DEPARTMENT OF TRANSPORTATION
EXISTING PLANS

LOCATION 3 (SN 016-0026)
(WB BRIDGE)
SHEET 11 OF 12