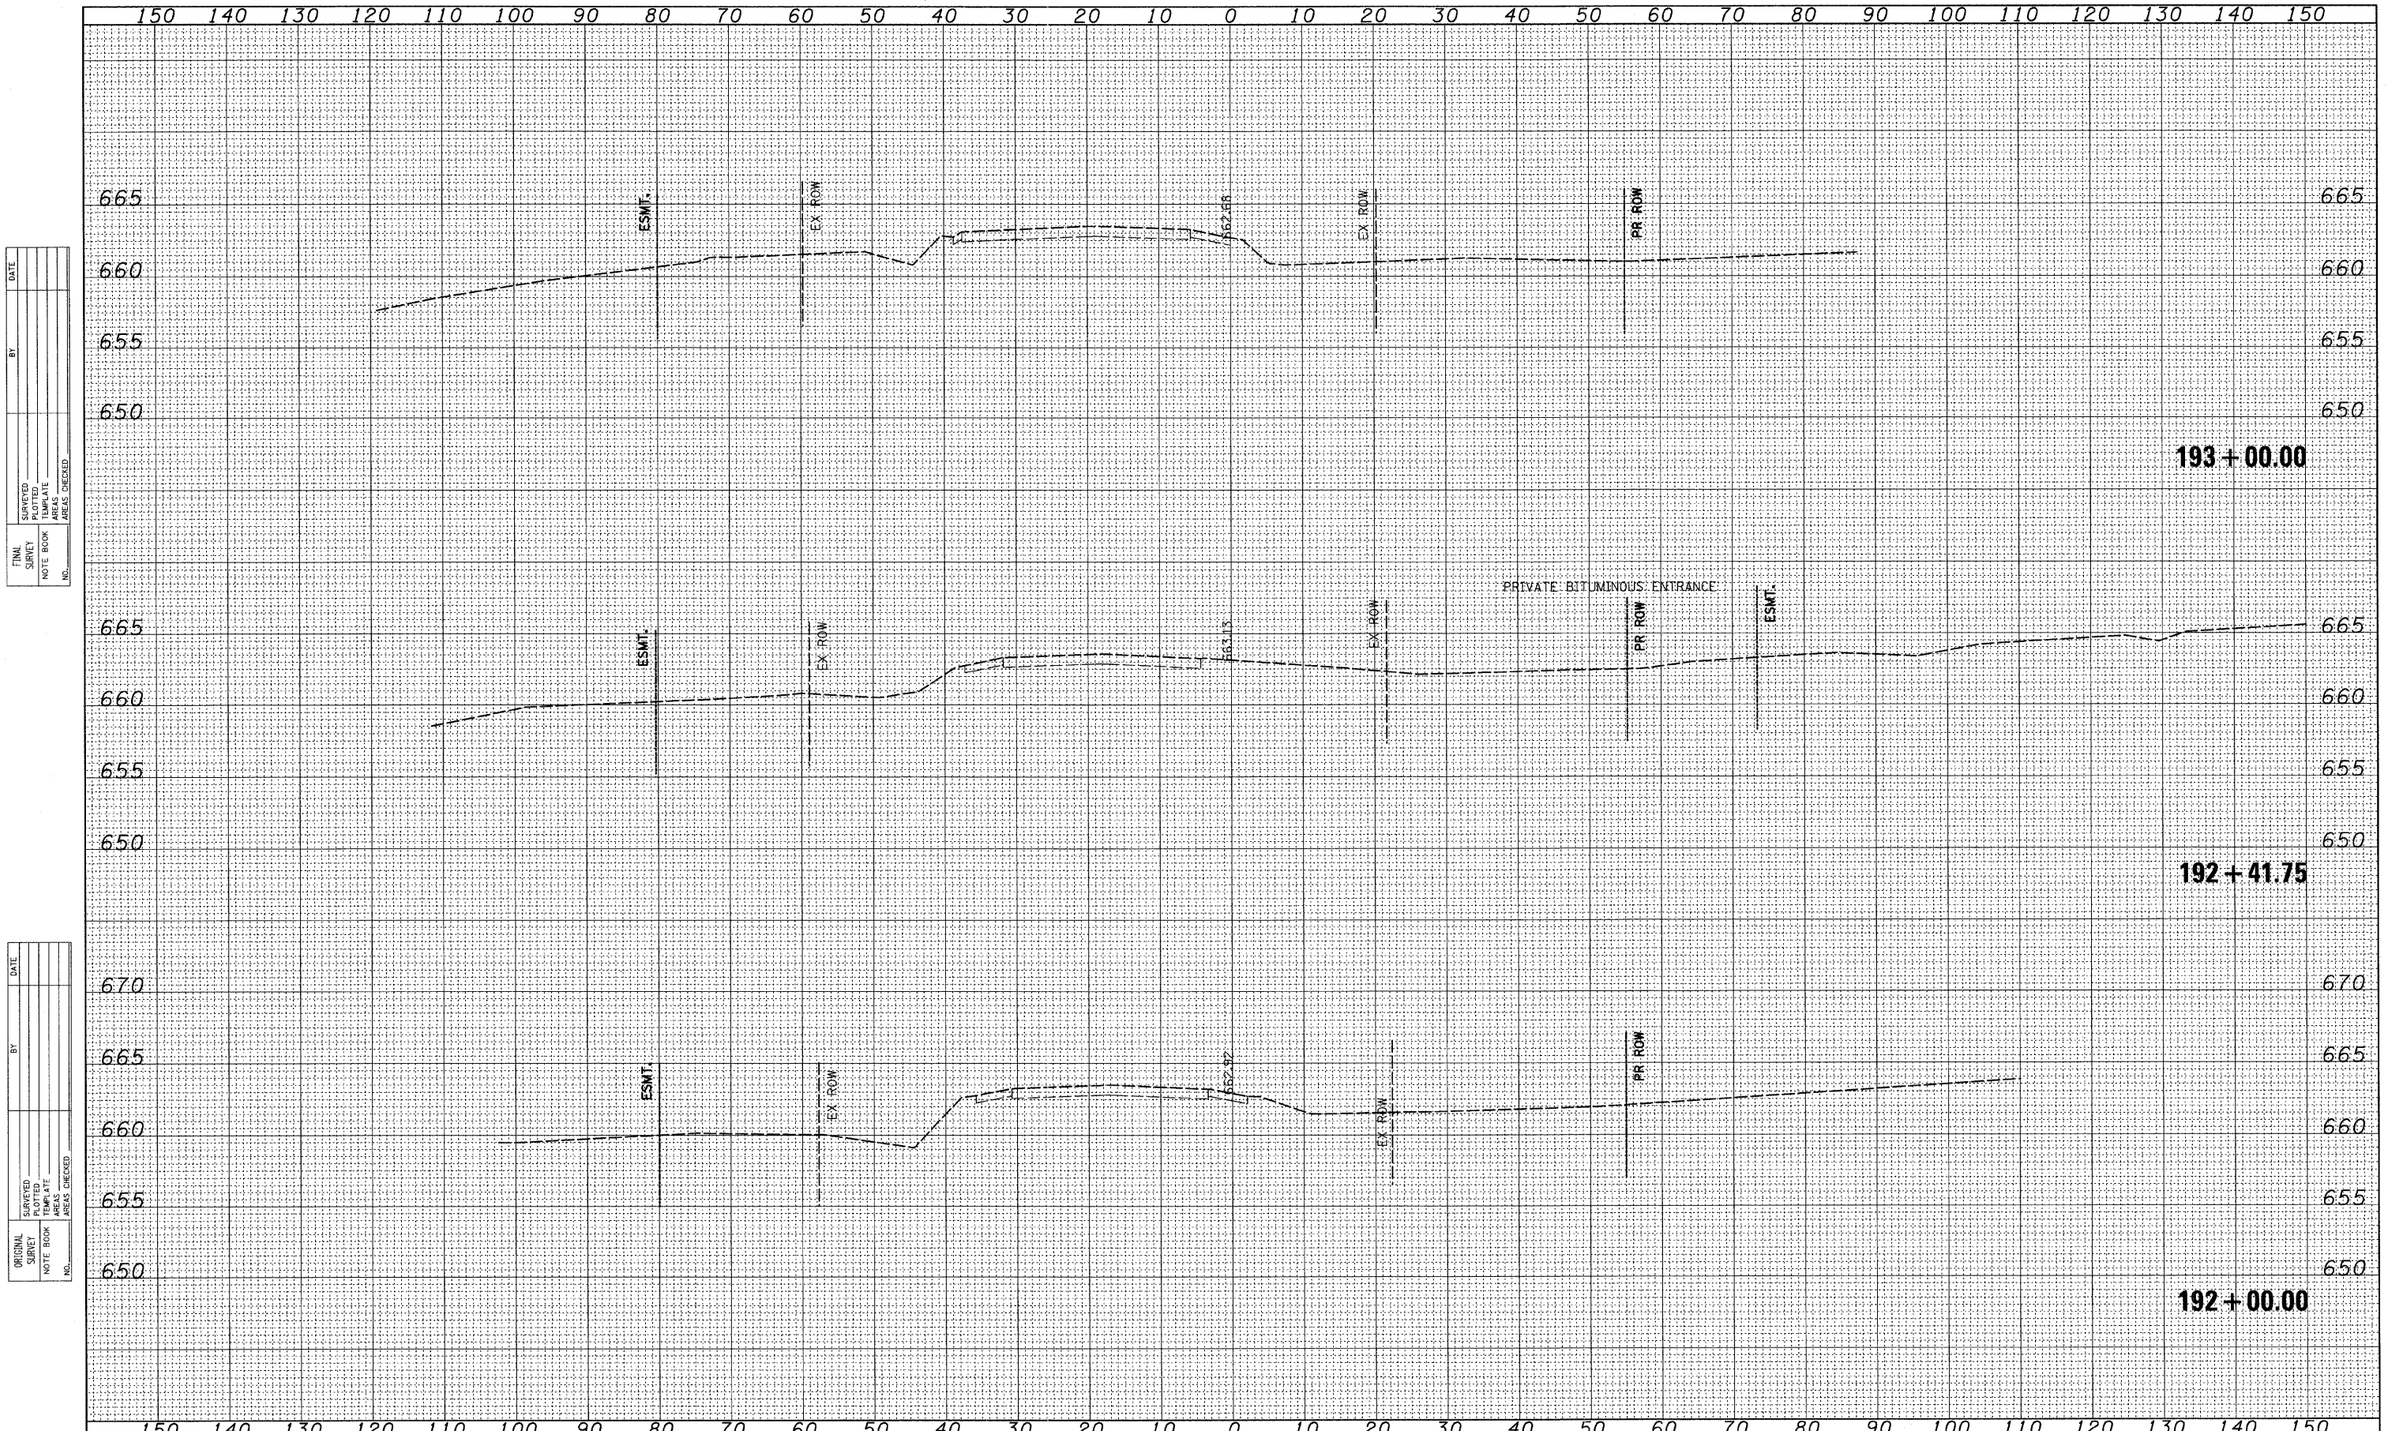

FINAL SURVEY

NOTE BOOK	SURVEYED	BY	
NO.	PLOTTED		DATE
	TEMPLATE		
	AREAS		
	AREAS CHECKED		

ORIGINAL SURVEY

NOTE BOOK	SURVEYED	BY	
NO.	PLOTTED		DATE
	TEMPLATE		
	AREAS		
	AREAS CHECKED		

FILE NAME =	USER NAME = IDOT	DESIGNED - PDK	REVISED -
n:\102905_1121_sdv\cadd sheets\sht-xsec-IL21-12-15-10.dgn		DRAWN - GAP	REVISED -
	PLOT SCALE = 10.0000 ' / IN.	CHECKED - MRH	REVISED -
	PLOT DATE = 4/1/2011	DATE - 12/22/2010	REVISED -

STATE OF ILLINOIS
DEPARTMENT OF TRANSPORTATION

IL RTE 21
CROSS SECTIONS

SCALE: | SHEET NO. OF SHEETS | STA. 192+00.00 | TO STA. 193+00.00

F.A. RTE.	SECTION	COUNTY	TOTAL SHEETS	SHEET NO.
330	128-I-3	LAKE	128	84
		CONTRACT NO. 60P33		
	ILLINOIS FED. AID PROJECT			