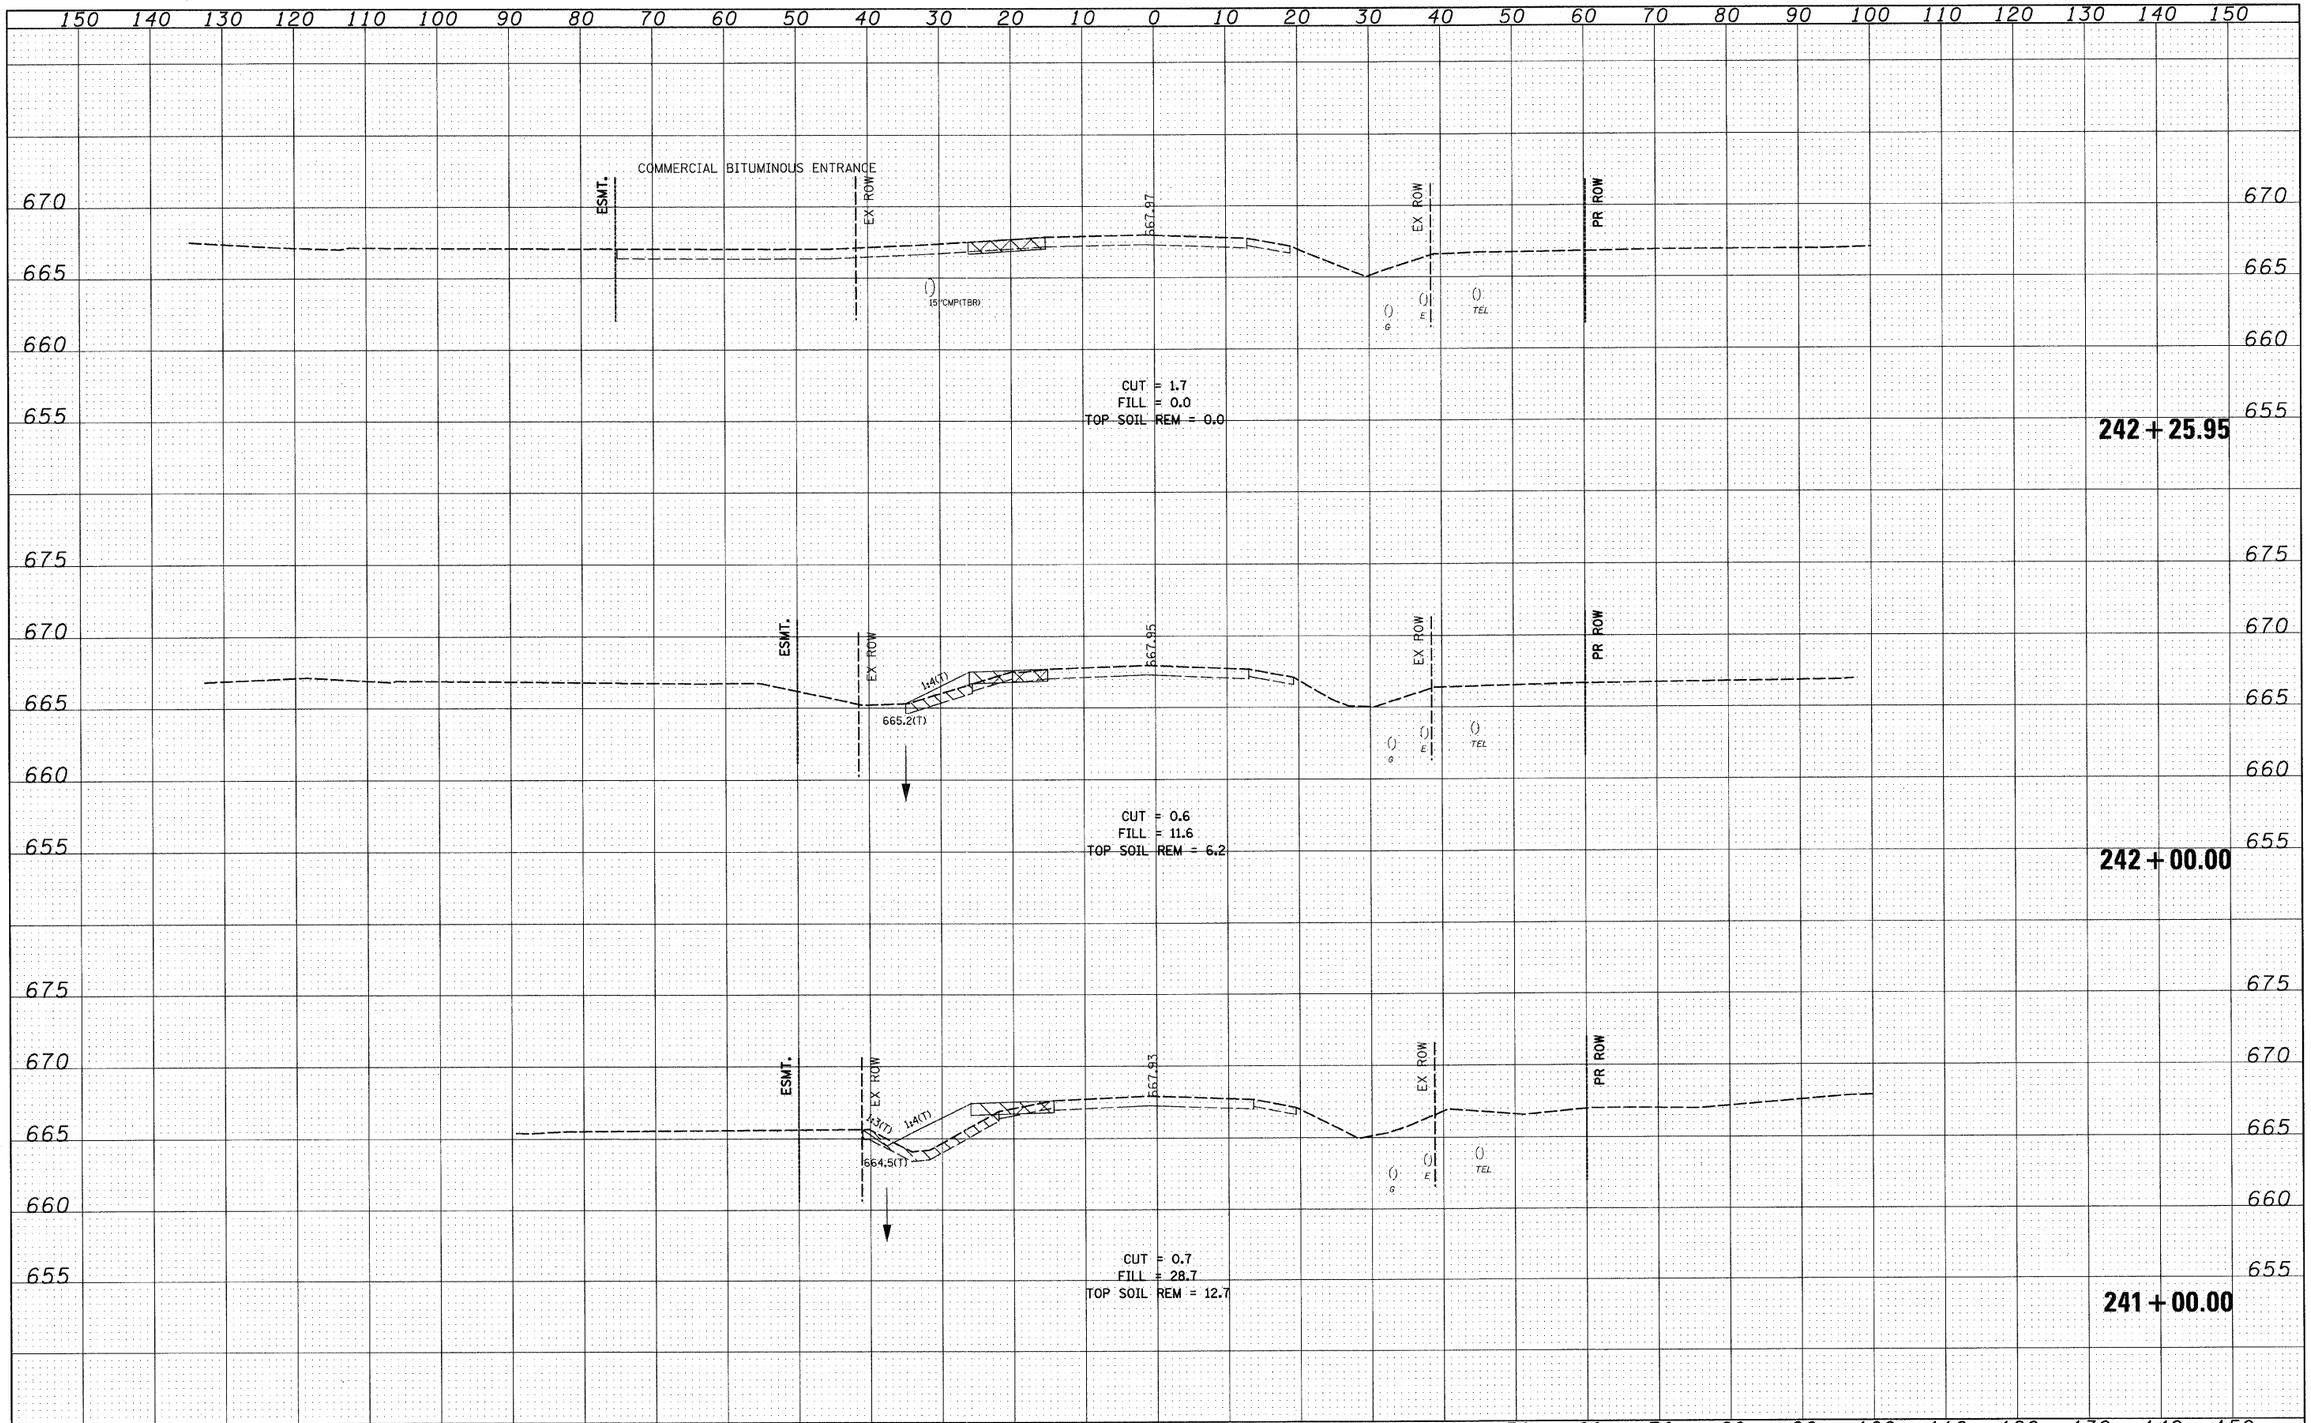

FINAL SURVEY	NOTE BOOK NO.	SURVEYED	PLOTTED	TEMPLATE	AREAS	AREAS CHECKED	BY	DATE

ORIGINAL SURVEY	NOTE BOOK NO.	SURVEYED	PLOTTED	TEMPLATE	AREAS	AREAS CHECKED	BY	DATE

FILE NAME = I:\102905_IL21_adv\CADD Sheets\sht-xsec-IL21-12-16-10_DELETE.dgn	USER NAME = IDOT	DESIGNED - PDK	REVISED -
	PLOT SCALE = 10.0000 ' / IN.	DRAWN - GAP	REVISED -
	PLOT DATE = 5/7/2011	CHECKED - MRH	REVISED -
		DATE - 12/22/2010	REVISED -

STATE OF ILLINOIS
DEPARTMENT OF TRANSPORTATION

IL RTE 21
CROSS SECTIONS

SCALE: | SHEET NO. OF SHEETS | STA. 241+00.00 TO STA. 242+25.95

F.A. RTE.	SECTION	COUNTY	TOTAL SHEETS	SHEET NO.
330	128-I-3	LAKE	128	111

CONTRACT NO. 60P33

ILLINOIS FED. AID PROJECT