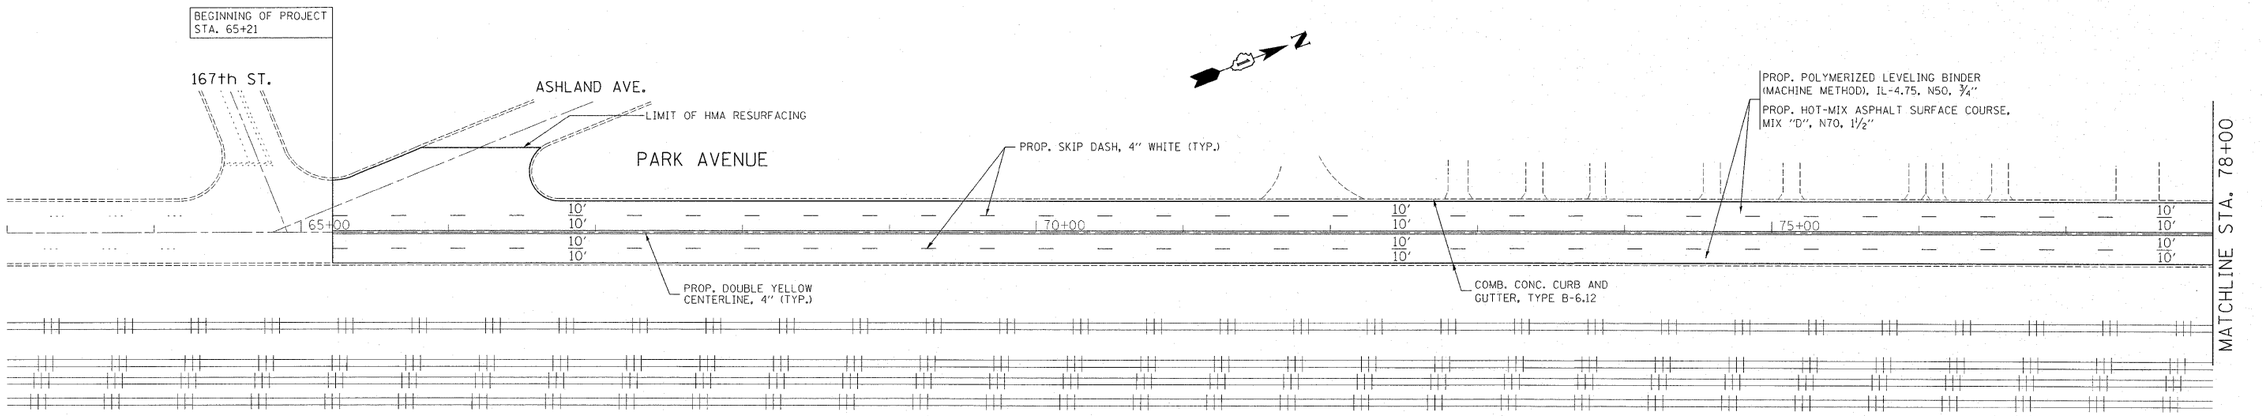

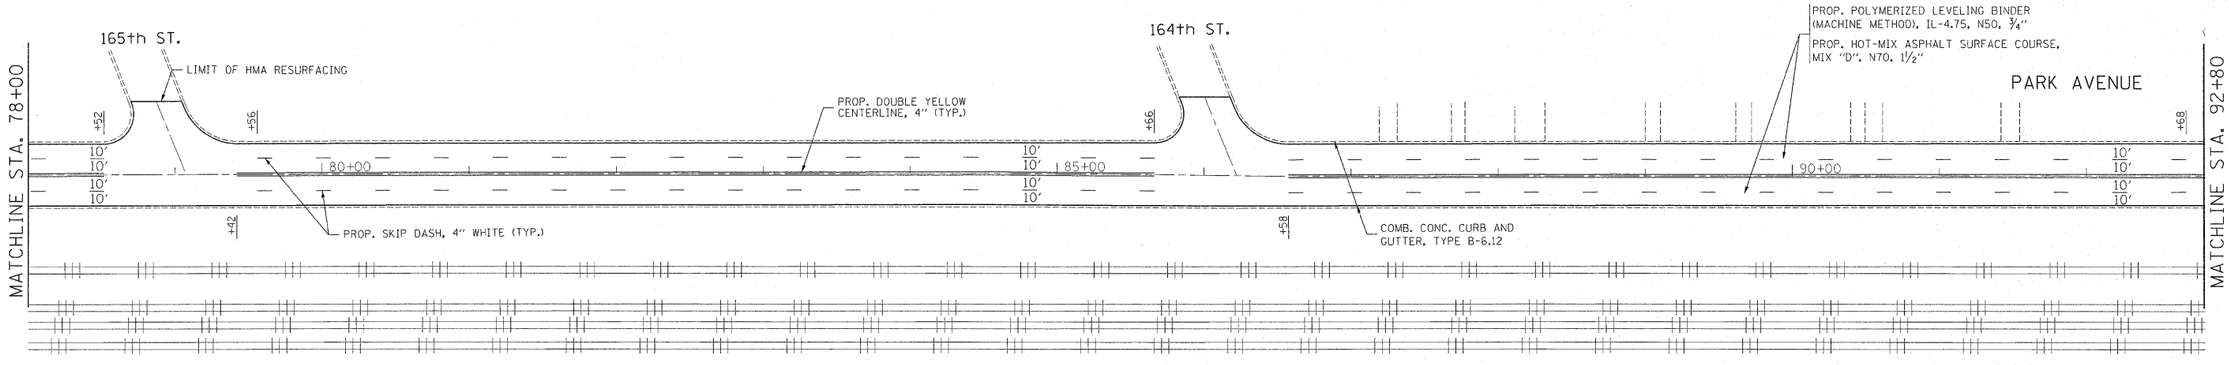

FILE NAME = c:\pw_work\pwidot\steedpa\d2177786\D128301-sht-plan.dgn	USER NAME = steedpa	DESIGNED -	REVISED -
		DRAWN -	REVISED -
	PLOT SCALE = 50.7684 ' / IN.	CHECKED -	REVISED -
	PLOT DATE = 3/25/2011	DATE -	REVISED -

STATE OF ILLINOIS
DEPARTMENT OF TRANSPORTATION

ROADWAY AND PAVEMENT MARKING PLANS
F.A.U. 3597 (PARK AVE.)--167th ST. TO 154th ST.

SCALE: | SHEET NO. OF SHEETS | STA. | TO STA.

F.A.U. RTE.	SECTION	COUNTY	TOTAL SHEETS	SHEET NO.
3597	(B,R,&S)RS-5	COOK	28	6
		CONTRACT NO. 62251		
		ILLINOIS FED. AID PROJECT		