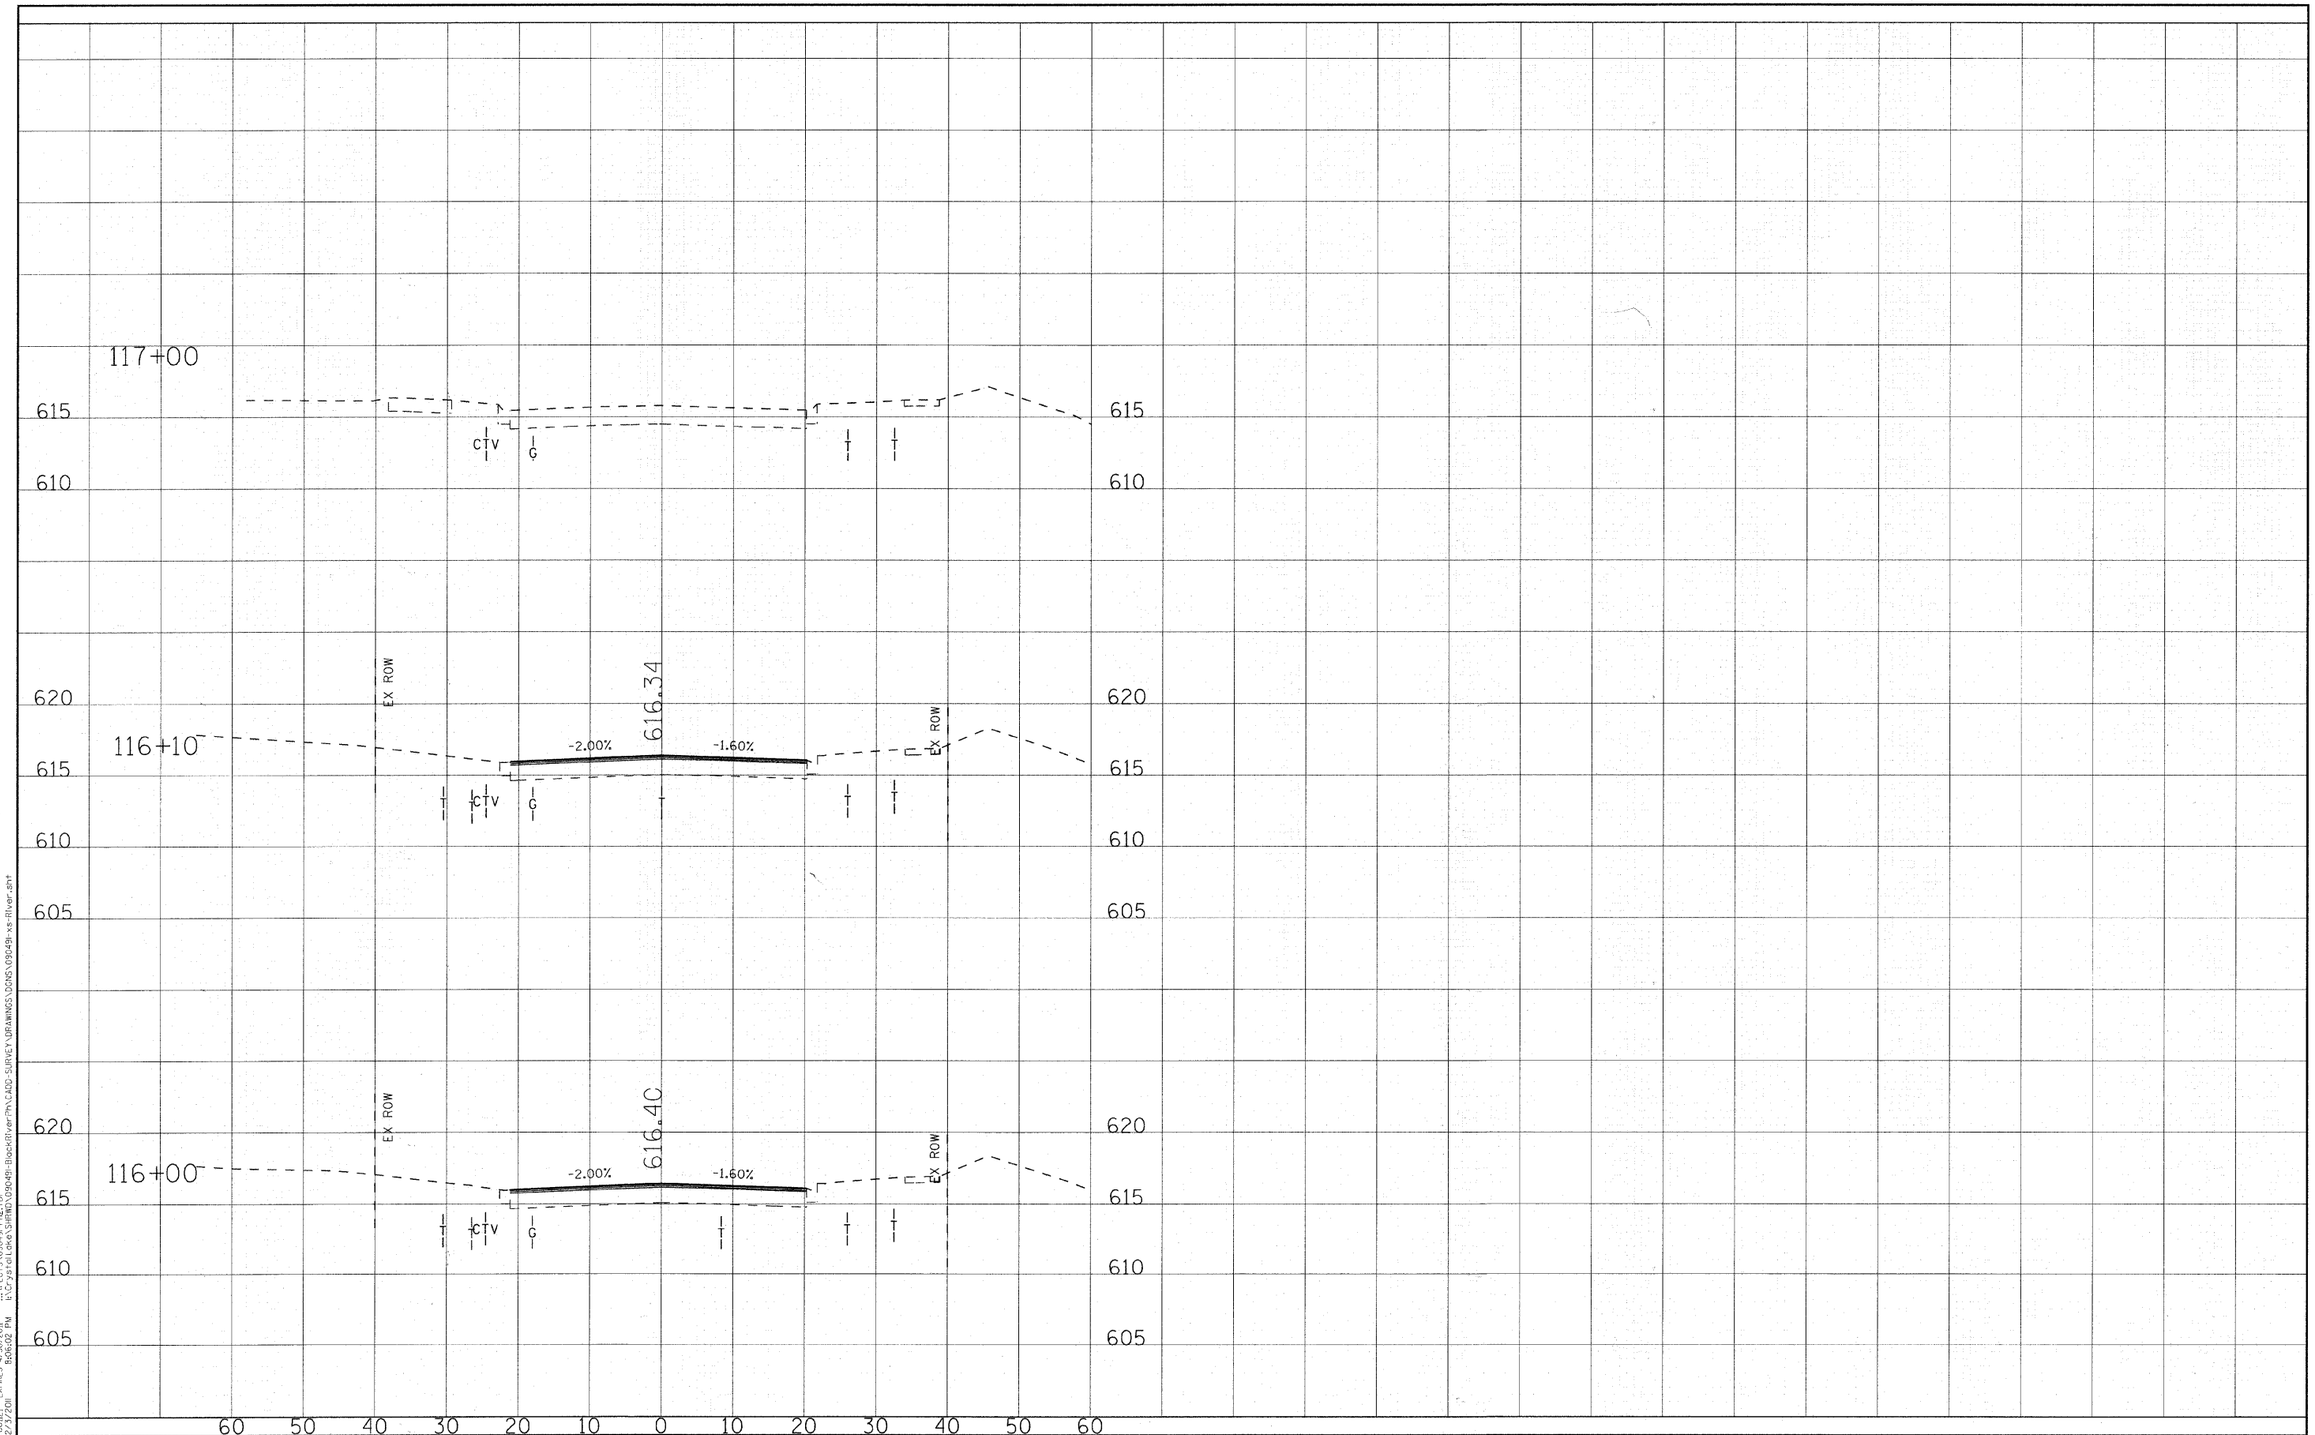

COPYRIGHT © 2010, BY BAXTER & WOODMAN, INC.
STATE OF ILLINOIS - PROFESSIONAL DESIGN FIRM
LICENSE NO. - 184-001121 - EXPIRES 4/30/2011
2:36:06 PM 2/3/2011 8:06:02 PM
...\plotdriver\PDF22X34.plt
...\PLOTS\09049-PH2.tbl
I:\CrystalLake\SHRWD\09049-BlackRiverPh\CADD-SURVEY\DRAWINGS\DGNS\09049-xs-River.sht

BAXTER & WOODMAN Consulting Engineers

DESIGNED - DSH	REVISED - 1-19-11 PER VILLAGE		
DRAWN - MAC	REVISED - 1-31-11 PER IDOT		
CHECKED - LDH	REVISED -		
DATE - 12/6/10	REVISED -		

VILLAGE OF SHOREWOOD, ILLINOIS
BLACK ROAD AND RIVER ROAD
IMPROVEMENTS

CROSS SECTIONS
RIVER ROAD

SCALE: H: 1"=10' V: 1"=5' | STA. 116+00 TO STA.117+00

F.A.U. RTE.	SECTION	COUNTY	TOTAL SHEETS	SHEET NO.
0298 0396	09-00028-00-CH	WILL	63	63
	JOB NO. C-91-726-09	CONTRACT NO. 63562		
FED. ROAD DIST. NO. 1	ILLINOIS	FED. AID PROJECT NO: M-9003 (385)		