P:\2010\100180\cad\Phase 2\dwg\100180-Sht-Cover.dwg
Apr 07, 2011 at 8:04
Layout: 01-Cover, Login Name: steves

F.A.U. ROUTE	MUNICIPAL SECTION	COUNTY	TOTAL SHTS.	SHEET NO.
033	10-00111-00-SW	McHENRY	19	1
COVER SHEET				
F.H.W.A. REG.5	ILLINOIS	CONTRACT NO. 63565		

STATE OF ILLINOIS
DEPARTMENT OF TRANSPORTATION
DIVISION OF HIGHWAYS
PLANS FOR PROPOSED
FEDERAL AID HIGHWAY

SAFE ROUTES TO SCHOOL SIDEWALKS
FAU 0033 (SOUTH STREET) FRANKLINVILLE ROAD TO WESTWOOD SCHOOL
DANE STREET : MARY ANNE STREET TO WEST OF OAK STREET
SECTION 10-00111-00-SW
PROJECT NO. SRTS-4009(012)
CITY OF WOODSTOCK
MCHENRY COUNTY
JOB NO. C-40-003-10

INDEX TO SHEETS

SHEET NO.	DESCRIPTION
1	COVER SHEET
2	GENERAL NOTES, TYPICAL SECTIONS
3	SUMMARY OF QUANTITIES
4	SCHOOL PARKING LOT PLAN AND PROFILE
5	SOUTH STREET PLAN AND PROFILE
6-10	SCHOOL PARKING LOT AND SOUTH STREET CROSS SECTIONS
11-12	DANE STREET PLAN AND PROFILE
13-18	DANE STREET CROSS SECTIONS
19	DISTRICT 1 STANDARDS

STATE STANDARDS

000001-06	STANDARD SYMBOLS, ABBREVIATIONS AND PATTERNS
280001-05	TEMPORARY EROSION CONTROL SYSTEMS
424001-05	CURB RAMPS FOR SIDEWALKS
542301-03	ROUND PRECAST REINFORCED CONCRETE FLARED END SECTION
542401-01	METAL END SECTION FOR PIPE CULVERT
602011-02	CATCH BASIN, TYPE C
604051-03	FRAME AND GRATE TYPE 11
606001-04	CONCRETE CURB TYPE B AND COMBINATION CURB AND GUTTER
701006-03	OFF ROAD OPERATIONS, 2L, 2W, 15' (4.5m) TO 24" (600mm) FROM PAVEMENT EDGE
701301-04	LANE CLOSURE, 2L, 2W, SHORT TIME OPERATIONS
701311-03	LANE CLOSURE, 2L, 2W, MOVING OPERATIONS, DAY ONLY
701501-06	URBAN LANE CLOSURE, 2L, 2W, UNDIVIDED
701801-04	LANE CLOSURE MULTILANE 1W OR 2W CROSSWALK OR SIDEWALK CLOSURE
701901-01	TRAFFIC CONTROL DEVICES

PRINTED BY THE AUTHORITY OF THE STATE OF ILLINOIS

PLAN	0	20 40
CROSS SECTION (HORIZONTAL)	0	5 10
CROSS SECTION (VERTICAL)	0	2 4

WARNING
CALL JULIE TOLL FREE 1-800-892-0123
CALL BEFORE YOU DIG

SOUTH STREET:

ADT = 2600
POSTED SPEED LIMIT = 40 MPH
DESIGN SPEED 40 MPH
FUNCTIONAL CLASSIFICATION = ARTERIAL

DANE STREET:

ADT = 2000
POSTED SPEED LIMIT = 30 MPH
DESIGN SPEED 30 MPH
FUNCTIONAL CLASSIFIATION = LOCAL

CONTRACT NO. 63565

IMROVEMENT BEGINS
DANE STREET
STA. 9+18

IMROVEMENT ENDS
DANE STREET
STA. 18+76

IMROVEMENT BEGINS
SOUTH STREET
STA. 101+97

IMROVEMENT ENDS
SOUTH STREET
STA. 42+82

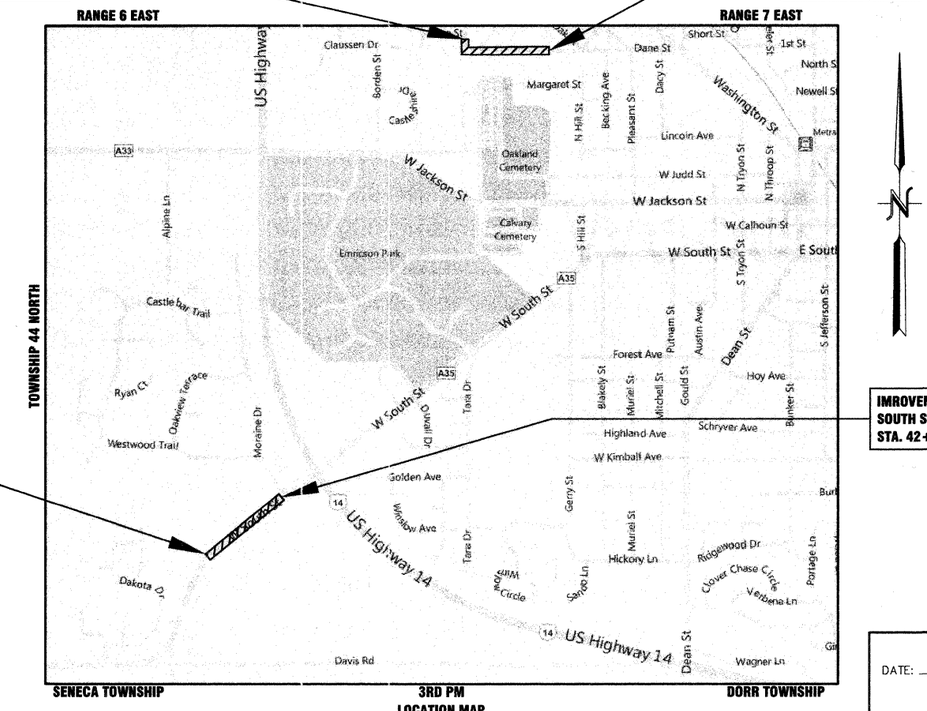

LOCATION MAP
APPROXIMATE SCALE 1" = 455'

LOCATION OF SECTION INDICATED THUS: —

STATE OF ILLINOIS
DEPARTMENT OF TRANSPORTATION
DIVISION OF HIGHWAYS

APPROVED April 7 20 11
CITY OF WOODSTOCK

APPROVED April 7 20 11
WOODSTOCK CUSD 200

PASSED April 13 20 11
DISTRICT 1 ENGINEER OF LOCAL ROADS AND STREETS

RELEASING FOR BID BASED ON LIMITED REVIEW April 13, 20 11
DEPUTY DIRECTOR OF HIGHWAYS REGION 1 ENGINEER

SECTION LENGTHS

SOUTH STREET GROSS AND NET LENGTH OF PROJECT = 727 LF (0.14 MILE)
DANE STREET GROSS AND NET LENGTH OF PROJECT = 957 LF (0.18 MILE)
TOTAL LENGTH OF PROJECT = 1684 LF (0.32 MILE)

DATE: APRIL 7, 2011
BY: Mark A. Stott
LICENSE EXPIRES: NOVEMBER 30, 2011

LICENSE NO. 38485
MARK A. STOTT 38485 REGISTERED PROFESSIONAL ENGINEER STATE OF ILLINOIS
SEAL:

HLR
Hampton Lenzini and Renwick, Inc.
Civil Engineers
Land Surveyors
380 Shepard Drive
Elgin, Illinois 60123-7010
847.697.6700
Account Number 10.0180.330

PROGRAM AND OFFICE ENGINEER: CHARLES F. RIDDLE, P.E. 847-705-4406 SCHAUMBURG, IL