BENCH MARK:
"O" IN OPEN ON F.H. @ N.W.
CORNER OF BARNEY DR. AND CAMPBELL ST.
54.21' LT STA 17+86.76, EL 634.68

BENCH MARK:
CHIS. "□" ON WEST HEADWALL OF
EXISTING STRUCTURE #099-6471,
29.20' LT STA 19+74.34, EL 629.76

BENCH MARK:
"O" IN OPEN ON F.H. @ S.W.
CORNER OF BARNEY DR. AND FAIRWAY DR.
61.43' LT STA 21+18.97, EL 633.10

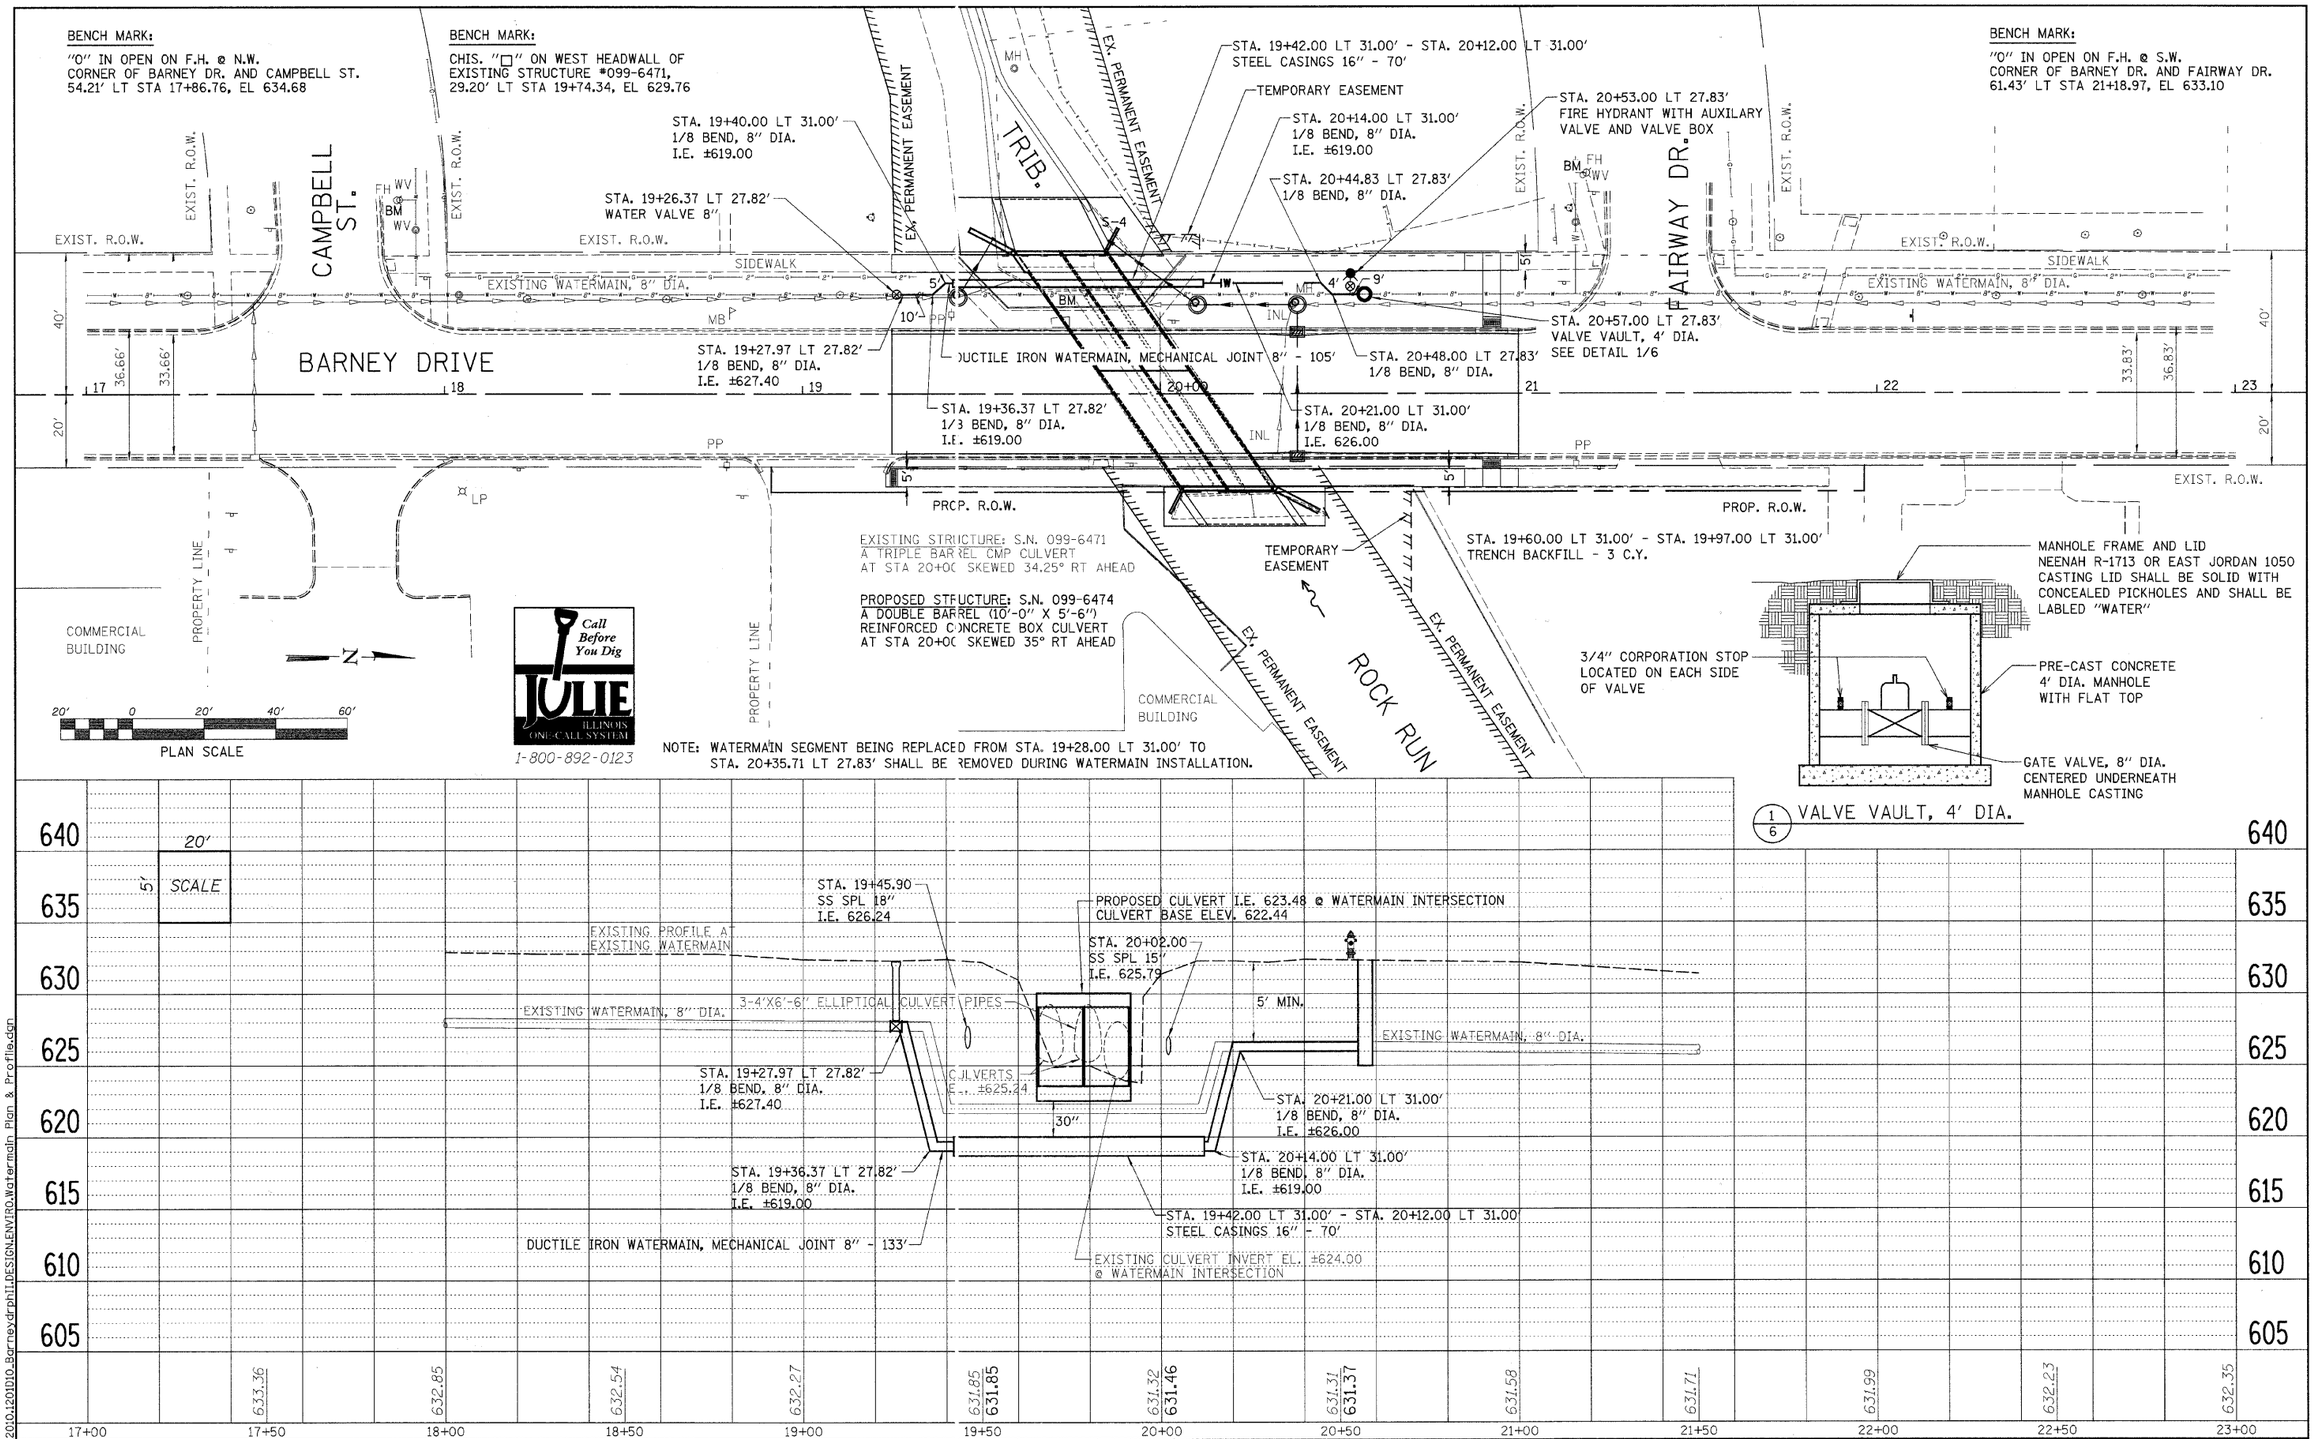

USER NAME =	DESIGNED - D.B.L.	REVISED -	
	CHECKED - G.M.H.	REVISED -	
PLOT SCALE =	DRAWN - D.B.L.	REVISED -	
PLOT DATE =	CHECKED - G.M.H.	REVISED -	

ILLINOIS DEPARTMENT OF TRANSPORTATION
BARNEY DRIVE OVER TRIBUTARY OF ROCK RUN
STATION 20+00

WATERMAIN PLAN AND PROFILE
STRUCTURE NO. 099-6474

F.A.U. RTE.	SECTION	COUNTY	TOTAL SHEETS	SHEET NO.
0330	08-00413-00-BR	WILL	33	14
	WHA# 1201D10	CONTRACT NO. 63571		
		ILLINOIS FED. AID PROJECT BRM-9003(162)		

S:\PROJECTS\2010\1201D10_Barney\drphil\DESIGN\ENVIRO\Watermain Plan & Profile.dgn