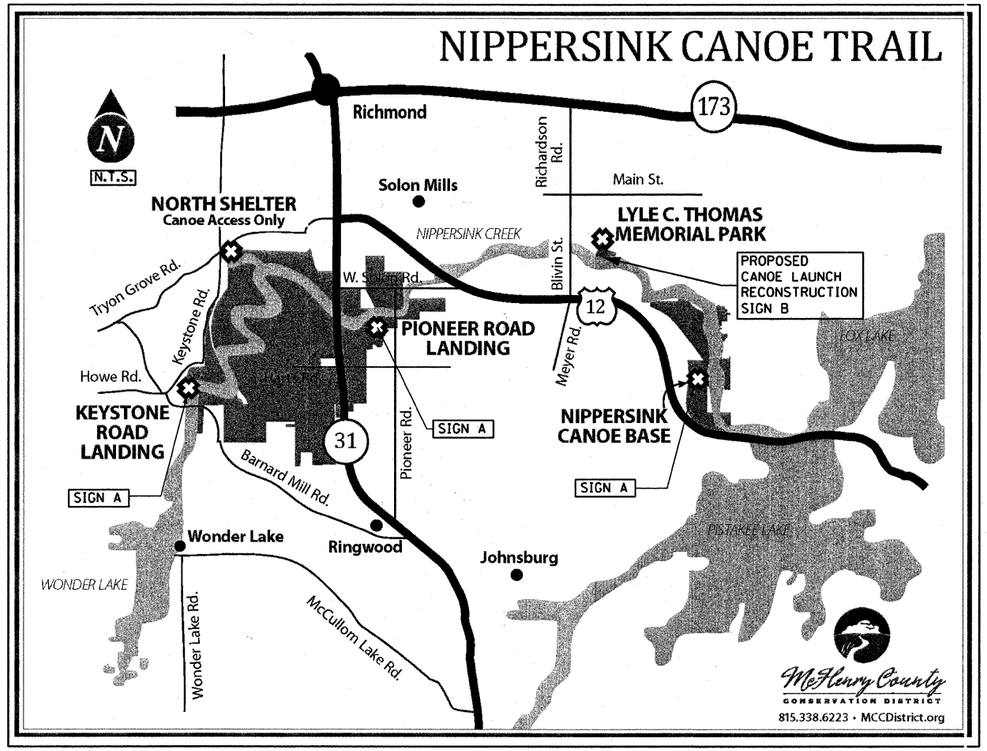

Notes:

Information signing is proposed to be installed at canoe launch sites along the Nippersink Creek Canoe Trail to inform users of the bridge work at Bilvin Street which spans Nippersink Creek. Signs are proposed to be installed at McHenry County Conservation District (MCCD) facilities Keystone Road Landing, Pioneer Road Landing and Nippersink Canoe Base informing users of the Bilvin Street bridge work and the temporary closure of the canoe access launch off of Bilvin Street at Lyle C. Thomas Memorial Park. A sign is also proposed at the Bilvin Street entrance to the canoe launch to inform the public the launch is closed during construction.

Proposed Plan Elements:

The proposed signs informing users at the various launch locations other than Bilvin Street shall be black legend on orange sheeting with standard black border (SIGN A). The sign located at the Bilvin Street (Lyle C. Thomas Memorial Park) facility shall be black legend on white sheeting with standard black border and shall omit the words "Bilvin Street" (SIGN B).

The signs shall be constructed by the Contractor according to the "Standard Highway Signs" book and applicable MUTCD requirements. The message will be as shown to fit the proposed sign panel dimension of 24 inch wide by 30 inch in height. Any modification to the proposed message shall be approved by the Engineer in coordination with the MCCD. (Mo/Yr) and (Mo/Yr) will be determined when the County authorizes construction. Contractor shall be responsible for coordinating with the County to determine appropriate dates.

The Contractor shall install the black-on-orange sign panel assembly (SIGN A) at the following MCCD facilities: Keystone Road Landing, Pioneer Road Landing, and Nippersink Canoe Base.

The sign shall be mounted within the MCCD facility in a conspicuous location as coordinated by the Contractor with the Engineer and the MCCD two weeks in advance of the start of the Bilvin Street bridge work.

The Contractor is required to maintain the sign panel assemblies at all times during the course of the project until authorized by the Engineer to remove them.

The sign panel assemblies shall be paid for as "TEMPORARY INFORMATION SIGNING".

BLIVIN STREET BRIDGE
UNDER CONSTRUCTION
(MO/YR) TO (MO/YR)
TEMPORARY CANOE
LAUNCH OPEN
PROCEED WITH CAUTION

SIGN A

BRIDGE UNDER
CONSTRUCTION
(MO/YR) TO (MO/YR)
TEMPORARY CANOE
LAUNCH OPEN
PROCEED WITH CAUTION

SIGN B

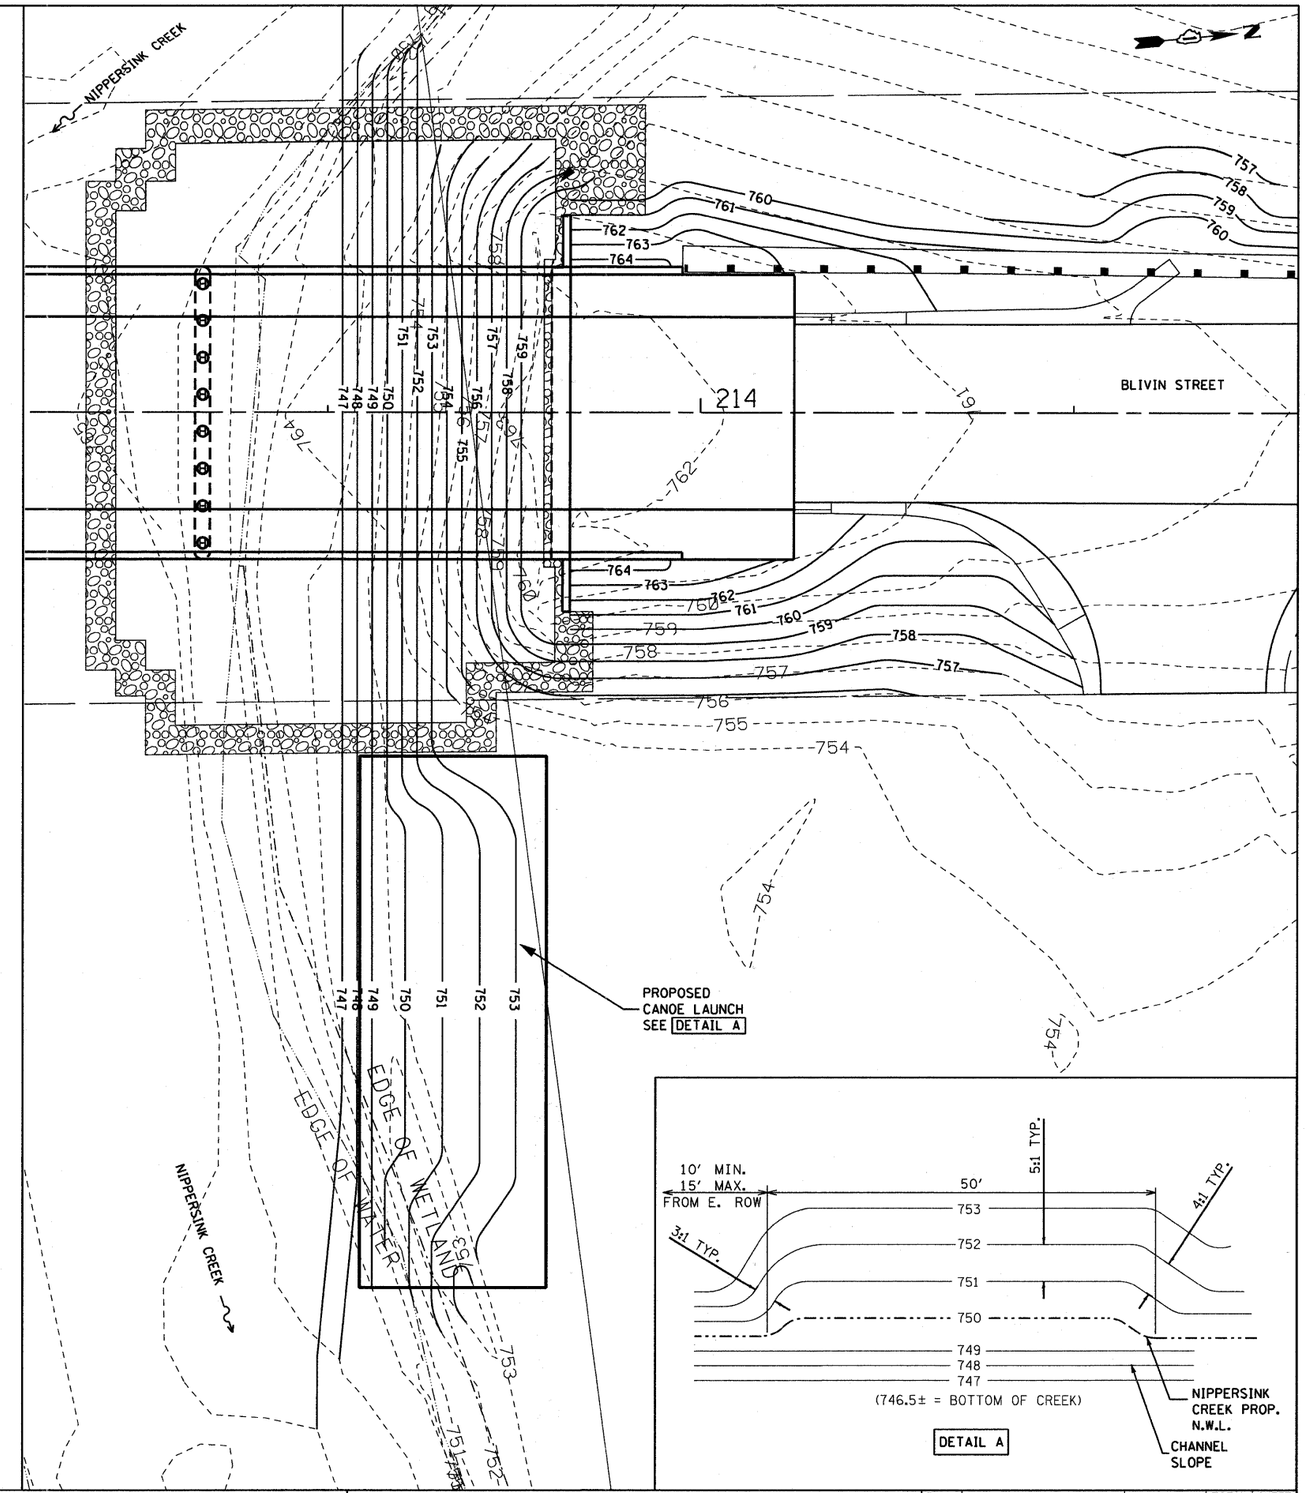

FILE NAME = M:\755-010 Blivin Phase II\CADD_Sheets\755010-sht-MCCDdetail.dgn

Bollinger, Lach & Associates, Inc. ITASCA, ILLINOIS	USER NAME = dbruckelmeyer	DESIGNED - DBB	REVISED -
		DRAWN - DBB	REVISED -
	PLOT SCALE = 10.0000 ' / IN.	CHECKED - CRF	REVISED -
	PLOT DATE = 3/25/2011	DATE - 03-28-11	REVISED -

BLIVIN STREET OVER NIPPERSINK CREEK

CANOE LAUNCH DETAILS AND TEMPORARY SIGNING PLAN

SCALE: 1"=10' | SHEET NO. 12 OF 69 SHEETS | STA. | TO STA.

F.A. RTE.	SECTION	COUNTY	TOTAL SHEETS	SHEET NO.
	08-00355-00-BR	MCHENRY	69	12
		CONTRACT NO. 63583		

FED ROAD DIST NO. 1 | ILLINOIS | FED AID PROJECT