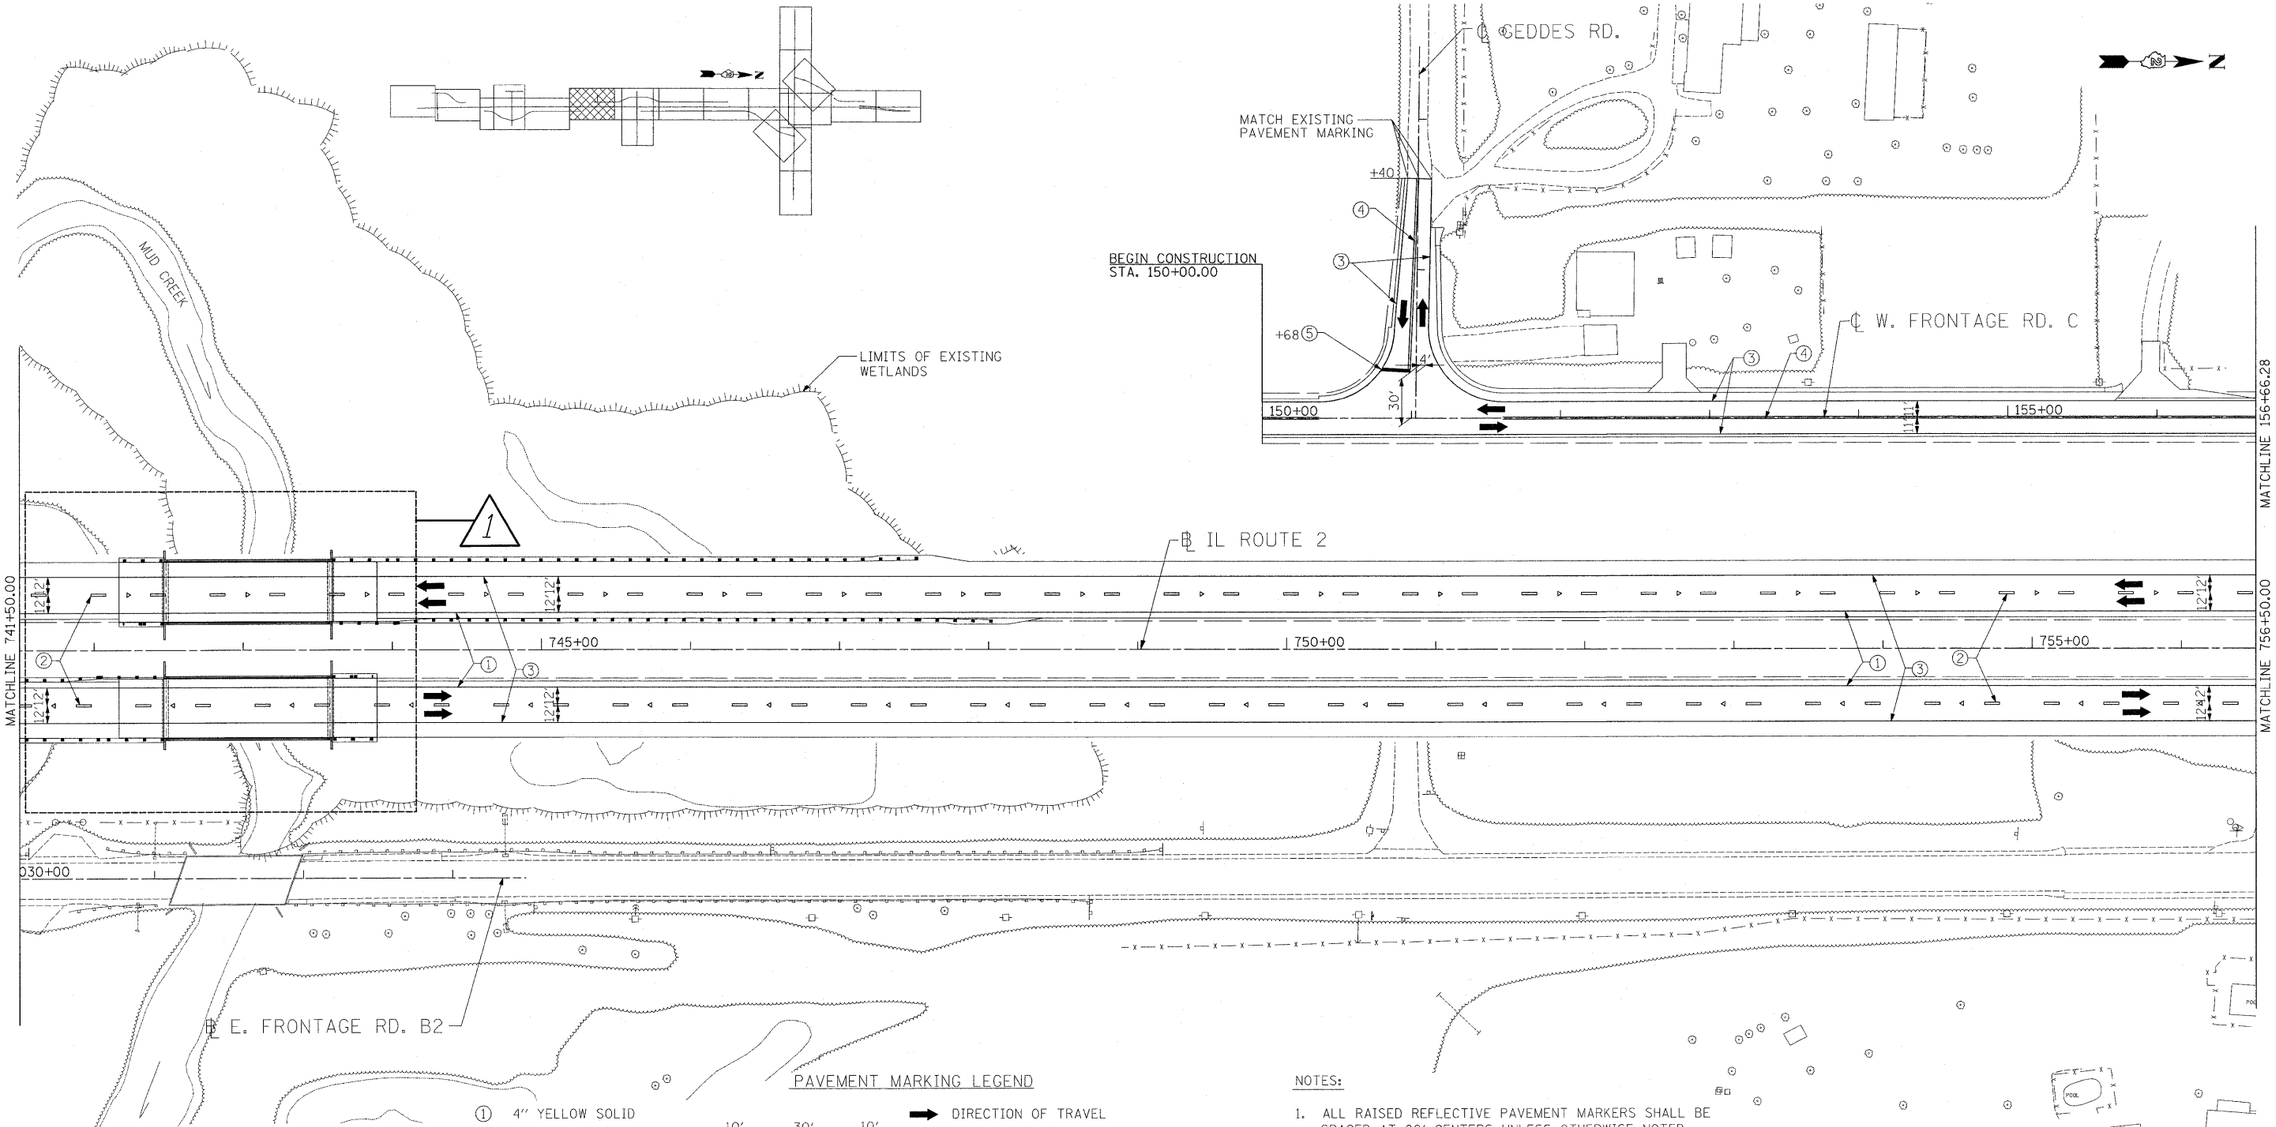

PAVEMENT MARKING LEGEND

①	4" YELLOW SOLID	
②	6" WHITE SKIP DASH	10' 30' 10'
③	4" WHITE SOLID	
④	4" DOUBLE YELLOW	
⑤	24" WHITE STOP BAR	
⑥	4" YELLOW SKIP DASH	10' 30' 10'
⑦	8" WHITE SOLID	
⑧	8" WHITE SKIP DASH	2' 8' 2'
*⑨	12" WHITE DIAGONAL (20' c-c) * SPA. @ 6' c-c	20' 45°
⑩	12" YELLOW DIAGONAL (30' c-c)	30' 45°
⑪	ARROWS	80' ARROW ARROW 8'

- DIRECTION OF TRAVEL
- TWO-WAY AMBER MARKER
- ONE-WAY AMBER MARKER
- ONE-WAY CRYSTAL MARKER

RRPM RAISED REFLECTIVE PAVEMENT MARKER

NOTES:

1. ALL RAISED REFLECTIVE PAVEMENT MARKERS SHALL BE SPACED AT 80' CENTERS UNLESS OTHERWISE NOTED. (40' CENTERS AT MEDIANS)
2. FOR ALL PAINTED ISLANDS, SEE DISTRICT STD. 93.4
3. FOR ALL PAINTED MEDIANS, SEE DISTRICT STD. 41.1
4. FOR STANDARD SPACING & LOCATION OF RAISED REFLECTIVE PAVEMENT MARKERS, SEE IDOT HIGHWAY STD. 781001
5. CENTERLINE PAVEMENT MARKING ON FRONTAGE ROADS IS SHOWN FOR INFORMATION ONLY. PAVEMENT MARKING FOR THE CENTERLINE SHALL BE DETERMINED IN THE FIELD.
6. ALL PAVEMENT MARKINGS MATERIAL SHALL BE AS SHOWN ON DISTRICT STD. 41.1

1 Revised 6/1/2011, GC

USER NAME = ozyszcg	DESIGNED STS/GC	REVISED -
	DRAWN RDT	REVISED -
PLOT SCALE = 50.0000 FT / IN.	CHECKED GC	REVISED -
PLOT DATE = 6/1/2011	DATE 01-14-11	REVISED -

STATE OF ILLINOIS
DEPARTMENT OF TRANSPORTATION

ILLINOIS ROUTE 2
PAVEMENT MARKING 5
STA 741+50 TO 756+50

SCALE: 1"=50' | SHEET NO. 215 OF 530 SHEETS | STA. | TO STA.

F.A.P. RTE.	SECTION	COUNTY	TOTAL SHEETS	SHEET NO.
734	77-2-2 & 77-2B-1	WINNEBAGO	530	215
		CONTRACT NO. 64813		
FED. ROAD DIST. NO.	ILLINOIS	FED. AID PROJECT		

j:\Projects\11254\Segment 1\sheets\Civil\Pavement Marking\addl0264813-ent-pmk-rml-06.dgn