PLAN
SURVEYED — BY
DRAWN — DATE
ALIGNMENT CHECKED
R.O.W. MARKED
NOTE BOOK — ROAD PLT. MADE
NO.

PROFILE
SURVEYED — BY
DRAWN — DATE
GRADES CHECKED
R.R. XING
NOTE BOOK — STRUCTURE NO.
NO. — STRUCTURE NO. ENTERING CHKD

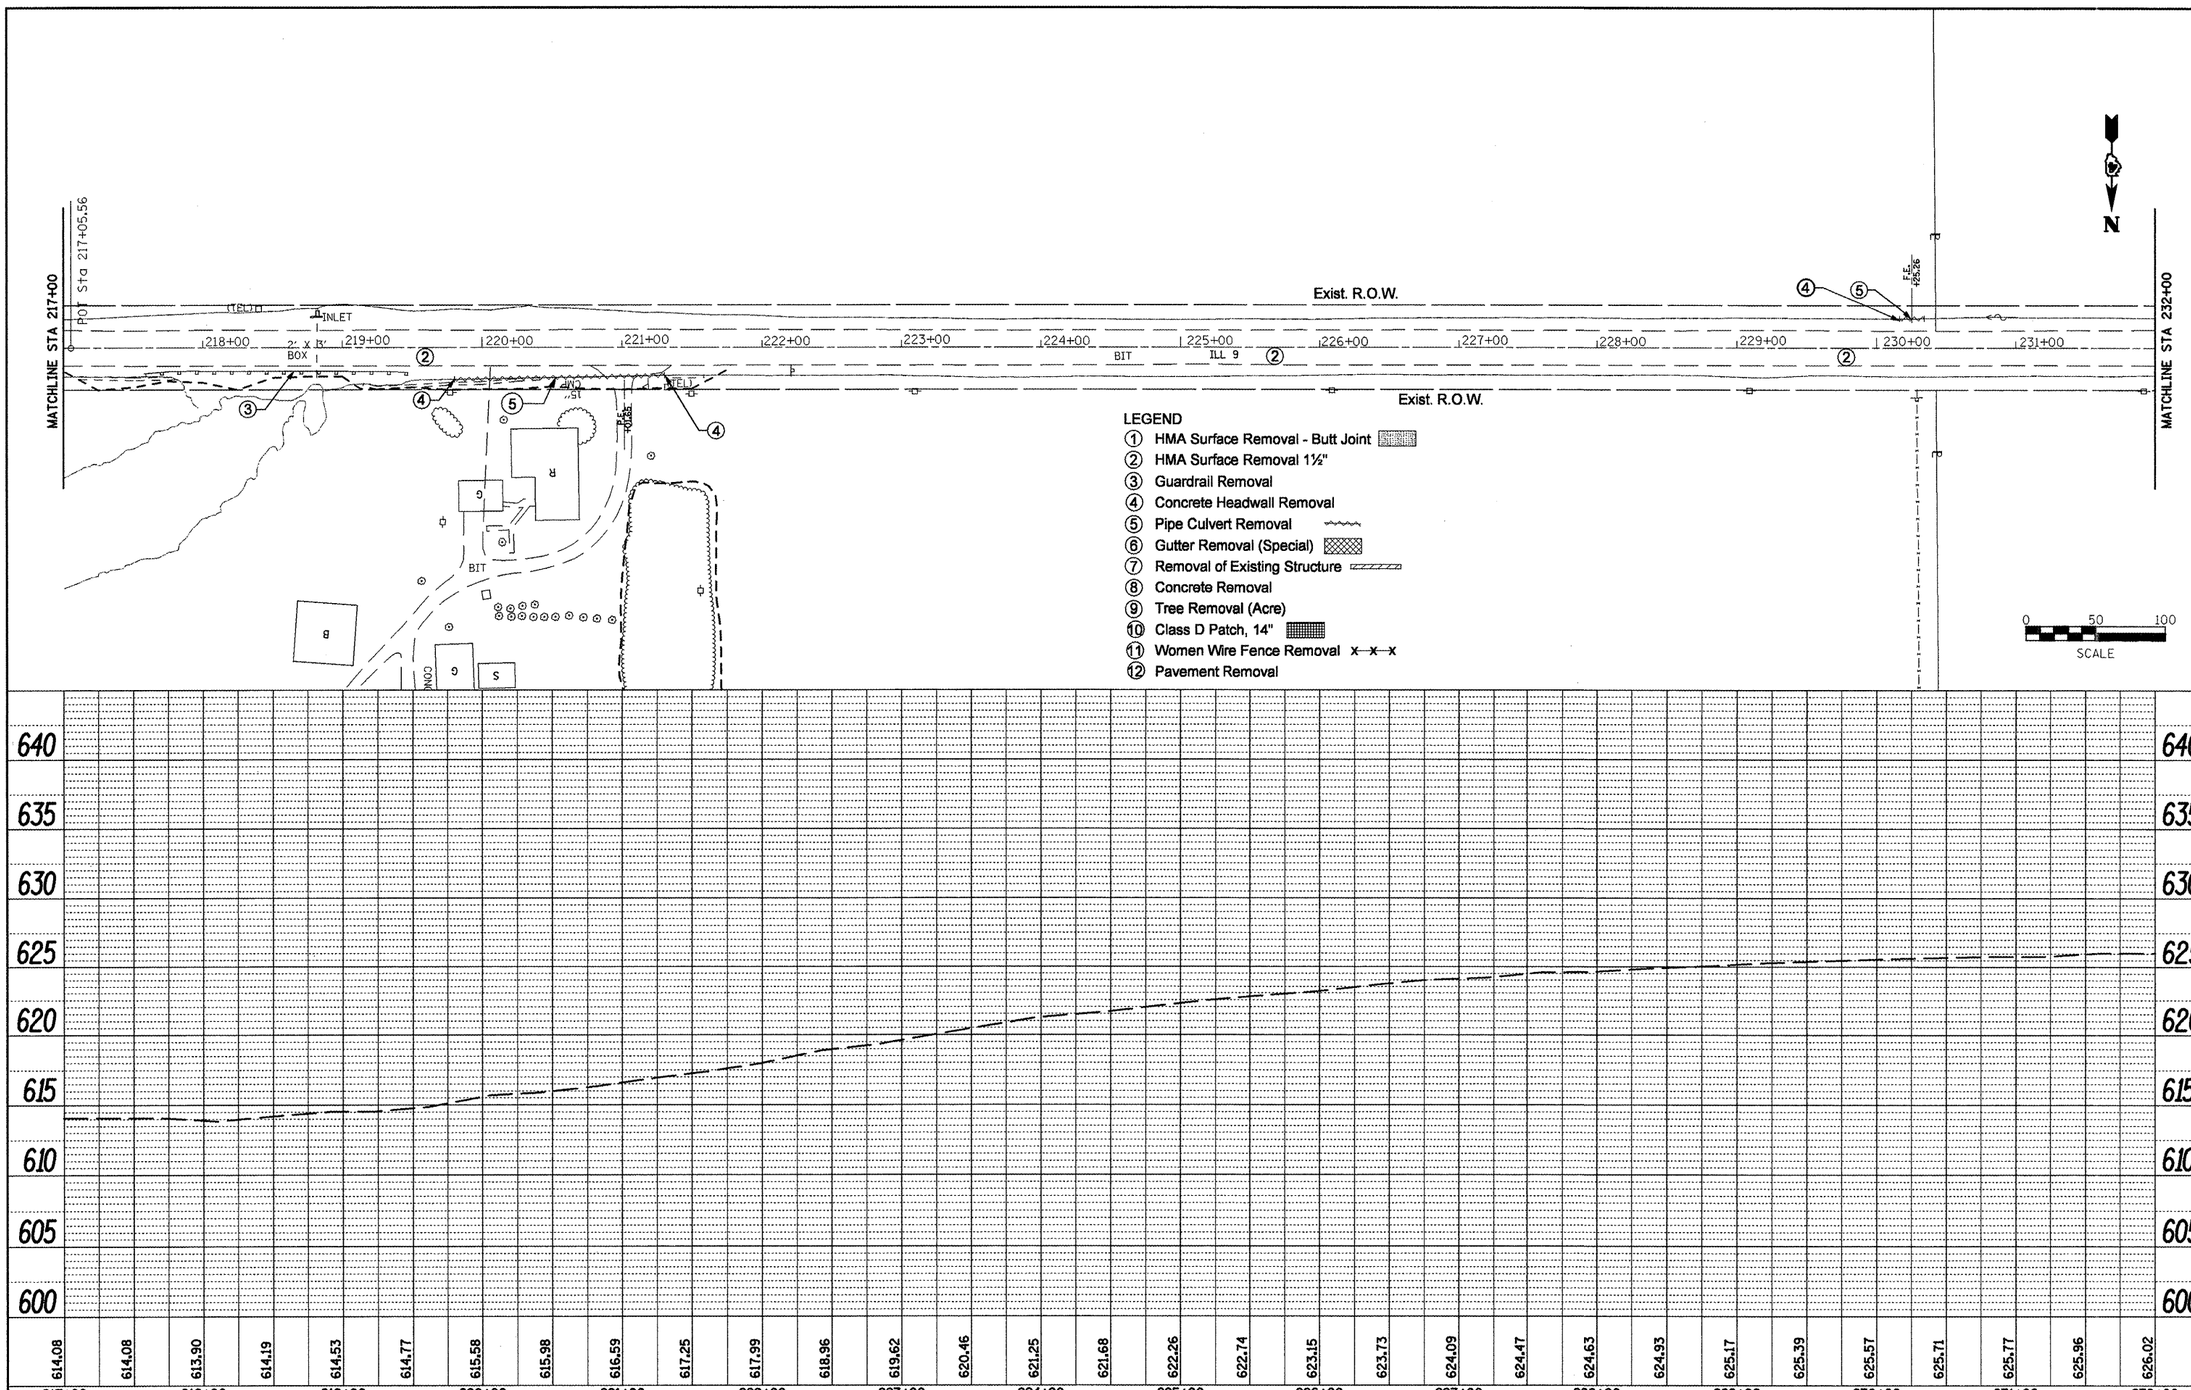

FILE NAME = Removal Plans2.dgn	USER NAME = mendezpj	DESIGNED -	REVISED -
		DRAWN -	REVISED -
	PLOT SCALE = 100.0000 ' / IN.	CHECKED -	REVISED -
	PLOT DATE = 3/25/2011	DATE -	REVISED -

STATE OF ILLINOIS
DEPARTMENT OF TRANSPORTATION

EXISTING & REMOVAL PLANS

SCALE: | SHEET NO. OF SHEETS | STA. | TO STA.

F.A.P. RTE.	SECTION	COUNTY	TOTAL SHEETS	SHEET NO.
685	••	•	329	39
			CONTRACT NO. 68599	
		ILLINOIS	FED. AID PROJECT	

•• (37,38)RS-3,39RS-5,(38)I • Fulton, McDonough