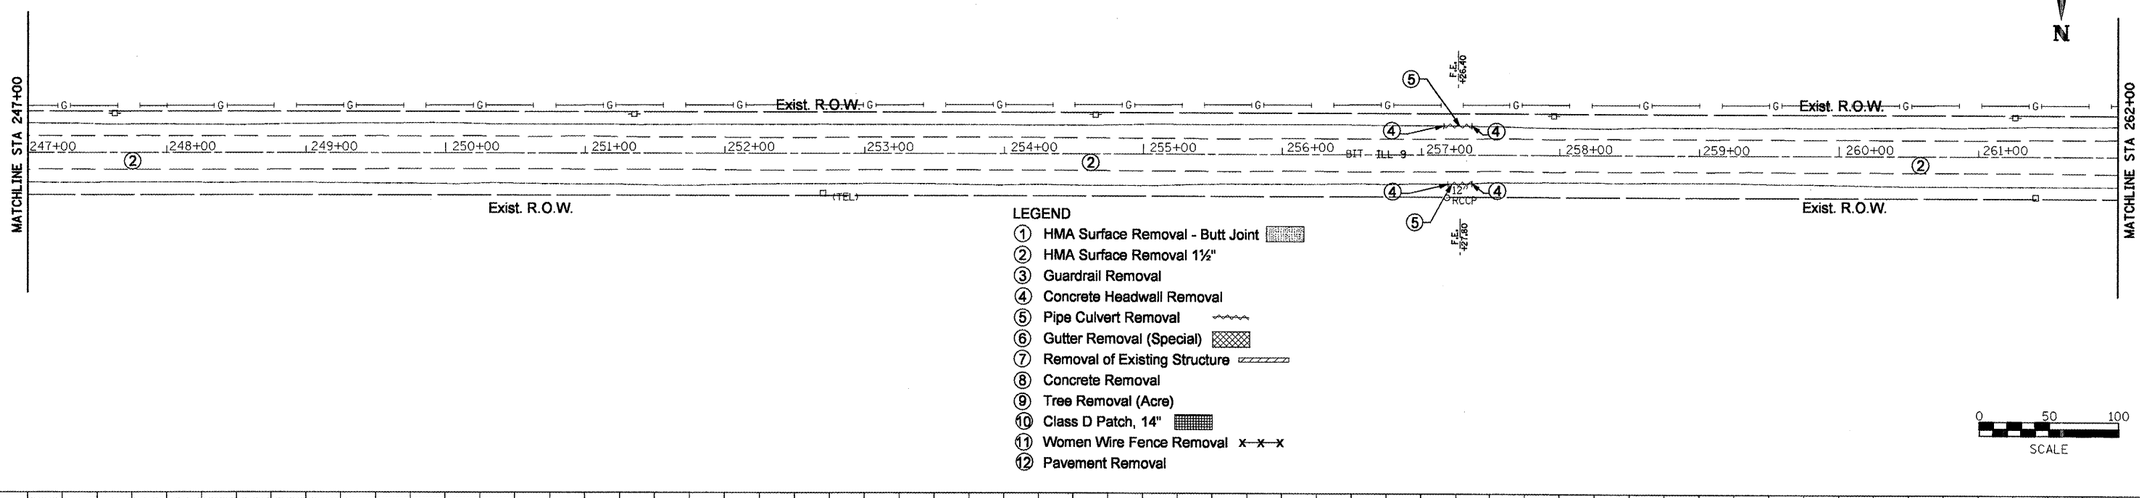

LEGEND

1. HMA Surface Removal - Butt Joint
2. HMA Surface Removal 1½"
3. Guardrail Removal
4. Concrete Headwall Removal
5. Pipe Culvert Removal
6. Gutter Removal (Special)
7. Removal of Existing Structure
8. Concrete Removal
9. Tree Removal (Acre)
10. Class D Patch, 14"
11. Women Wire Fence Removal x—x—x
12. Pavement Removal

PLAN
SURVEYED
PLOTTED
ALIGNMENT CHECKED
GRADES CHECKED
BKMK. NOTED
STRUCTURE NOTATNS CHKD
NOTE BOOK
NO.
BY
DATE

PROFILE
SURVEYED
PLOTTED
GRADES CHECKED
BKMK. NOTED
STRUCTURE NOTATNS CHKD
NOTE BOOK
NO.
BY
DATE

645 640 635 630 625 620 615 610 605

625.67 625.75 625.66 625.77 625.79 625.79 625.70 625.81 625.80 625.78 625.73 625.77 625.72 625.69 625.82 625.89 625.98 626.20 626.58 626.78 626.80 627.01 627.15 627.22 627.44 627.58 627.77 627.73 628.08 628.10 628.39

247+00 248+00 249+00 250+00 251+00 252+00 253+00 254+00 255+00 256+00 257+00 258+00 259+00 260+00 261+00 262+00

FILE NAME = Removal Plans2.dgn	USER NAME = mendezpj	DESIGNED -	REVISED -
		DRAWN -	REVISED -
	PLOT SCALE = 100.0000 ' / IN.	CHECKED -	REVISED -
	PLOT DATE = 3/25/2011	DATE -	REVISED -

STATE OF ILLINOIS
DEPARTMENT OF TRANSPORTATION

EXISTING & REMOVAL PLANS

SCALE: | SHEET NO. OF SHEETS | STA. TO STA.

F.A.P. RTE.	SECTION	COUNTY	TOTAL SHEETS	SHEET NO.
685	**	*	329	41
		CONTRACT NO. 68599		
	ILLINOIS FED. AID PROJECT			

** (37,38)RS-3,39RS-5;(38)I
* Fulton, McDonough