| PLAN | DATE |
|---|---|
| SURVEYED | |
| PLOTTED | |
| CHECKED | |
| R.P. OF WAY CHECKED | |
| ROAD FILE NAME | |
| NOTE BOOK | |
| NO. | |




LEGEND

1. HMA Surface Removal - Butt Joint
2. HMA Surface Removal 1½"
3. Guardrail Removal
4. Concrete Headwall Removal
5. Pipe Culvert Removal
6. Gutter Removal (Special)
7. Removal of Existing Structure
8. Concrete Removal
9. Tree Removal (Acre)
10. Class D Patch, 14"
11. Women Wire Fence Removal
12. Pavement Removal

| PROFILE | DATE |
|---|---|
| SURVEYED | |
| PLOTTED | |
| CHECKED | |
| R.P. OF WAYS CHECKED | |
| D.M. NOTED | |
| STRUCTURE NO'S & PNS CHKD | |
| NOTE BOOK | |
| NO. | |

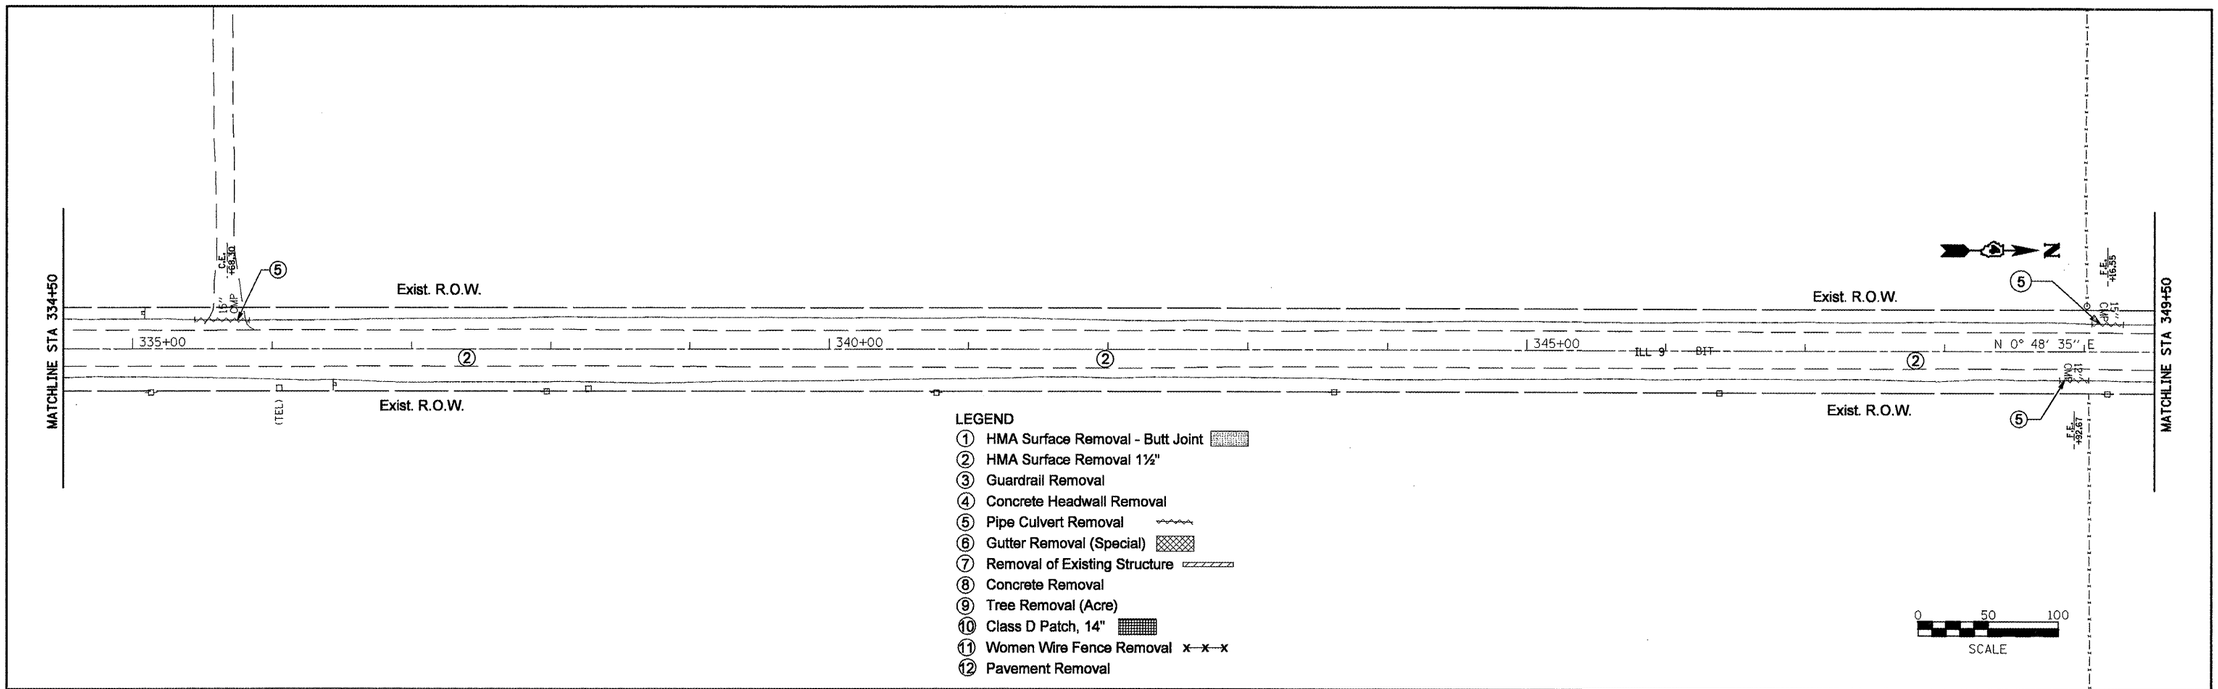


| | | | |
|---|---|---|---|
| FILE NAME = Removal Plans2.dgn | USER NAME = mendezpj | DESIGNED - | REVISED - |
| | | DRAWN - | REVISED - |
| | PLOT SCALE = 100.0000 ' / IN. | CHECKED - | REVISED - |
| | PLOT DATE = 3/25/2011 | DATE - | REVISED - |

**STATE OF ILLINOIS**
**DEPARTMENT OF TRANSPORTATION**

**EXISTING & REMOVAL PLANS**

SCALE: | SHEET NO. OF SHEETS | STA. | TO STA.
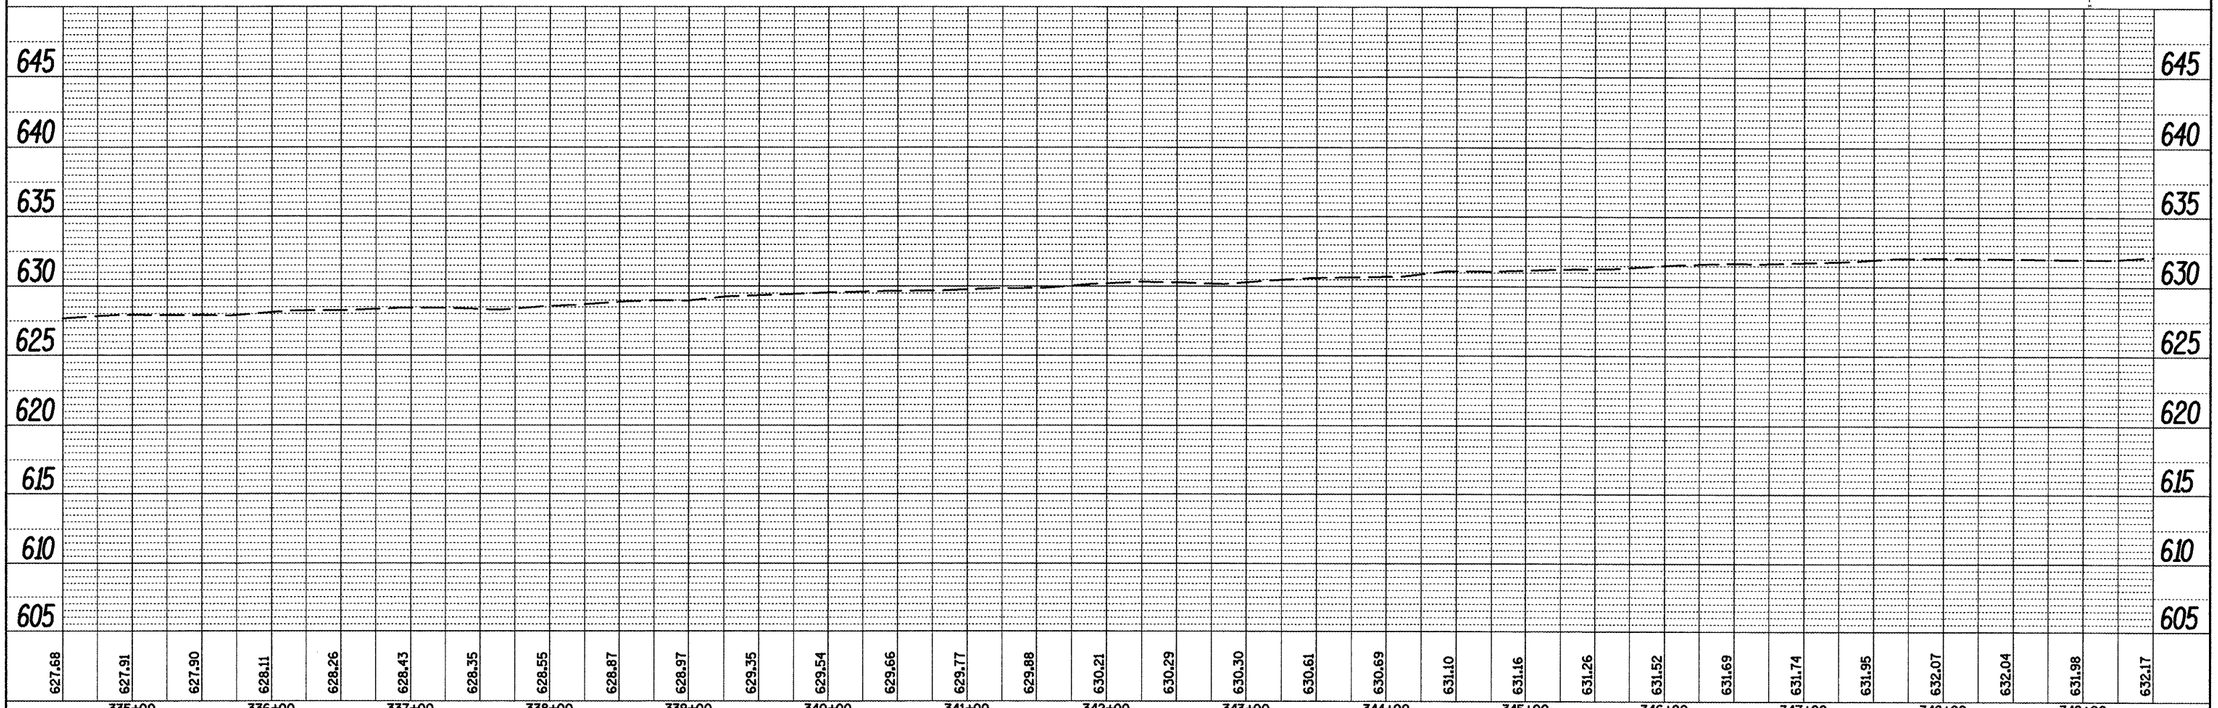
| F.A.P. RTE. | SECTION | COUNTY | TOTAL SHEETS | SHEET NO. |
|---|---|---|---|---|
| 685 | ** | * | 329 | 47 |

CONTRACT NO. 68599

ILLINOIS | FED. AID PROJECT

** (37,38)RS-3,39RS-5;(38)I

* Fulton, McDonough