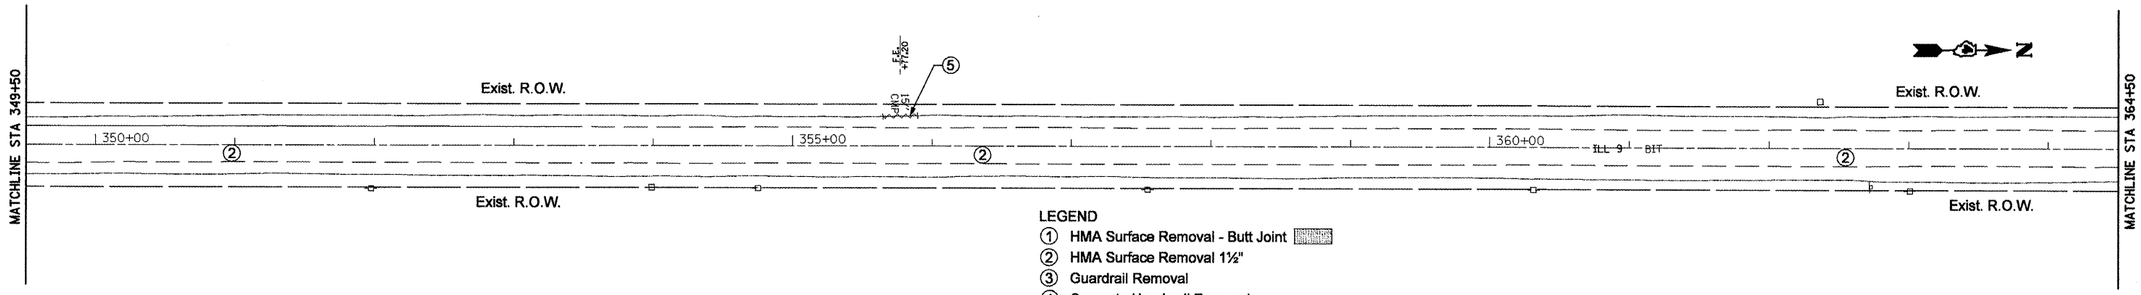

LEGEND

1. HMA Surface Removal - Butt Joint
2. HMA Surface Removal 1½"
3. Guardrail Removal
4. Concrete Headwall Removal
5. Pipe Culvert Removal
6. Gutter Removal (Special)
7. Removal of Existing Structure
8. Concrete Removal
9. Tree Removal (Acre)
10. Class D Patch, 14"
11. Women Wire Fence Removal
12. Pavement Removal

0 50 100
SCALE

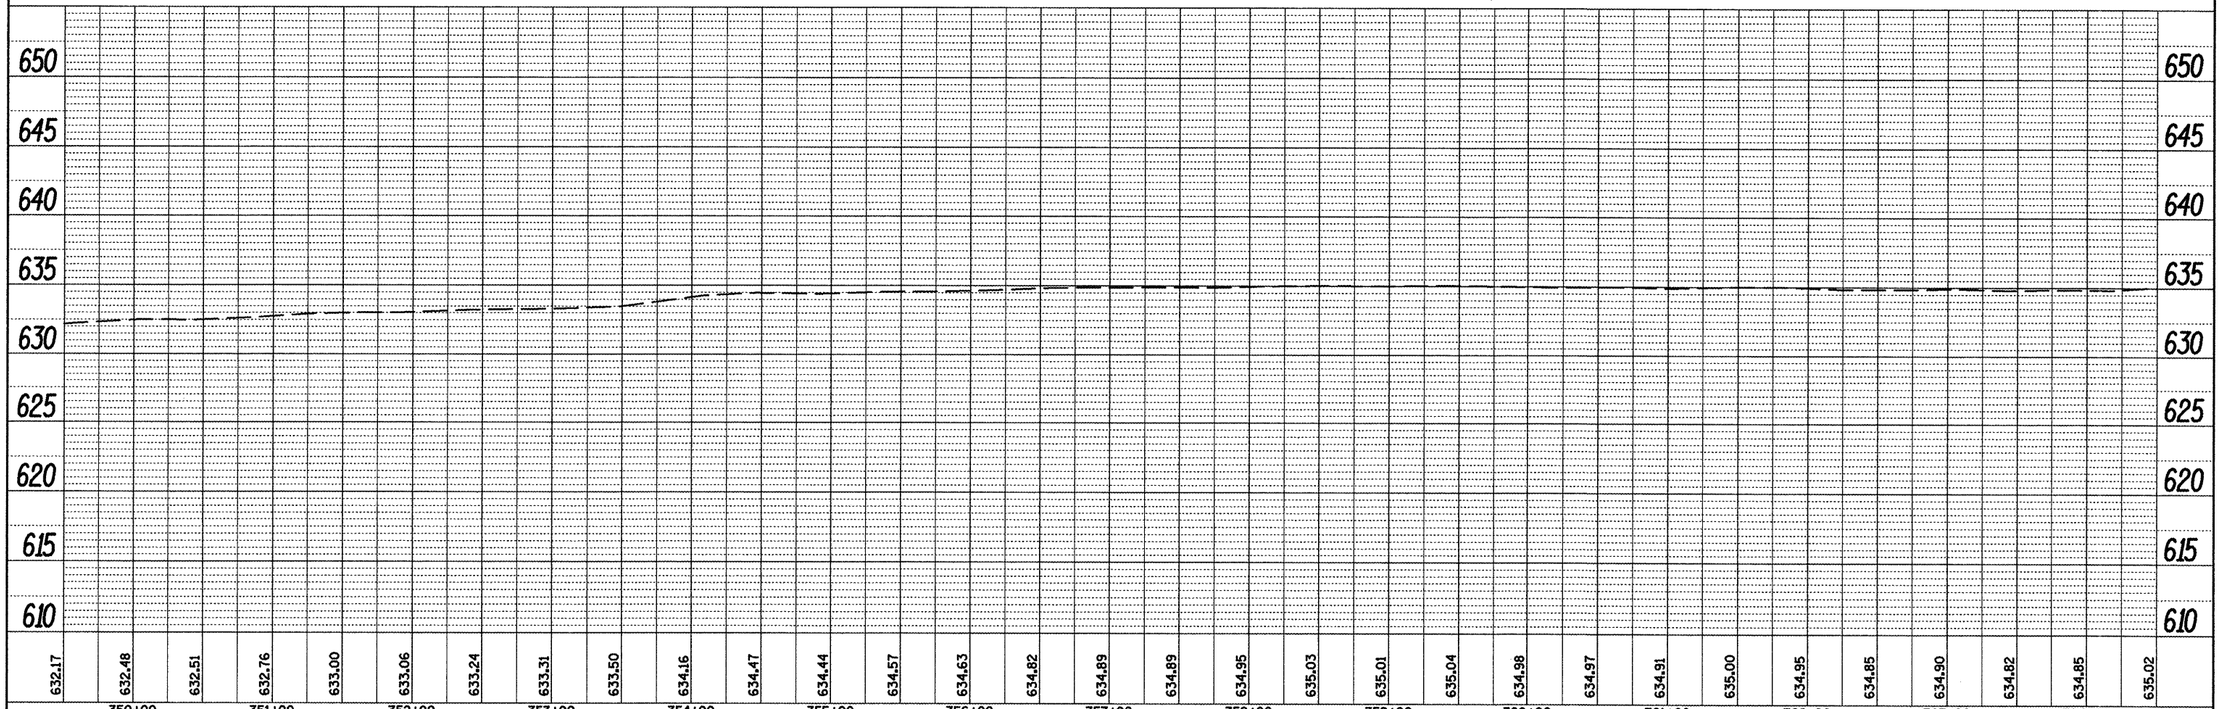

PLAN
SURVEYED
PLOTTED
NOTE BOOK ALIGNMENT CHECKED
NO. FIELD BOOK CHECKED
BY DATE

PROFILE
SURVEYED
PLOTTED
NOTE BOOK GRADES CHECKED
NO. STRUCTURE NOTATNS CHKD
BY DATE

FILE NAME = Removal Plans2.dgn	USER NAME = mendezpj	DESIGNED -	REVISED -	STATE OF ILLINOIS DEPARTMENT OF TRANSPORTATION	EXISTING & REMOVAL PLANS
		DRAWN -	REVISED -		
	PLOT SCALE = 100.0000 ' / IN.	CHECKED -	REVISED -		
	PLOT DATE = 3/25/2011	DATE -	REVISED -		SCALE: SHEET NO. OF SHEETS STA. TO STA.

F.A.P. RTE.	SECTION	COUNTY	TOTAL SHEETS	SHEET NO.
685	**	*	329	48
		CONTRACT NO. 68599		
		ILLINOIS FED. AID PROJECT		

** (37,38)RS-3,39RS-5(38)

* Fulton, McDonough