PLAN

SURVEYED	BY	DATE
PLANS PREPARED		
ALIGNMENT CHECKED		
PT. OF BEG. CHECKED		
ADD'T FILE NAME		
NOTE BOOK		
NO.		

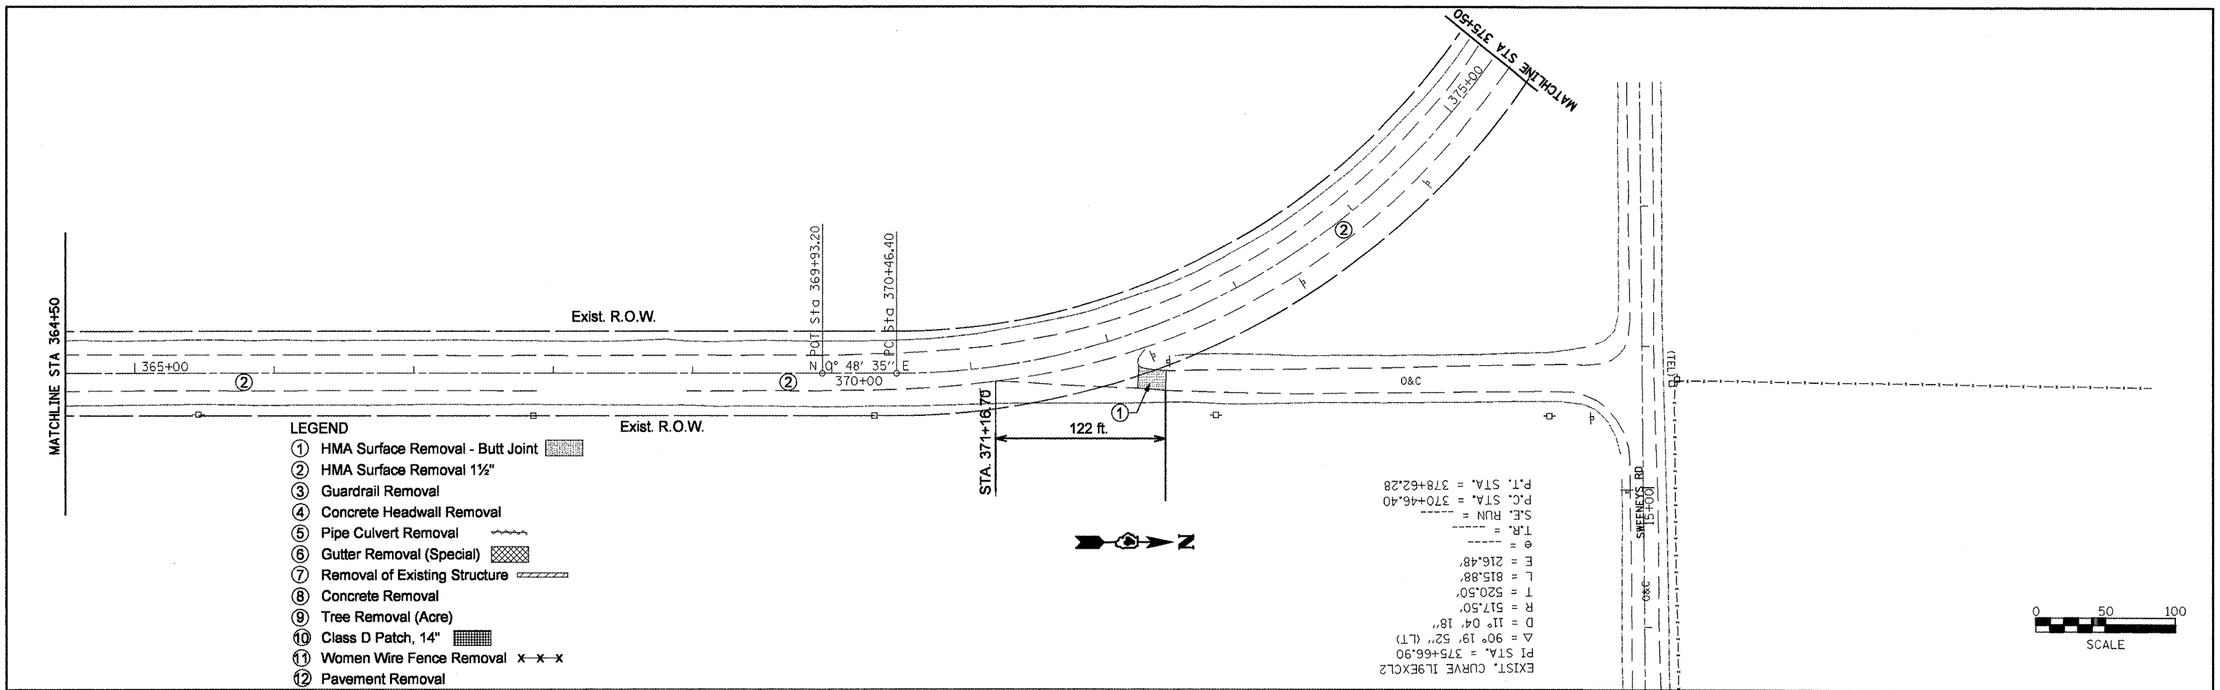

PROFILE

SURVEYED	BY	DATE
PLANS PREPARED		
PLANS CHECKED		
R.M. NOTED		
STRUCTURE NO.(Y/N) CHKD		
NOTE BOOK		
NO.		

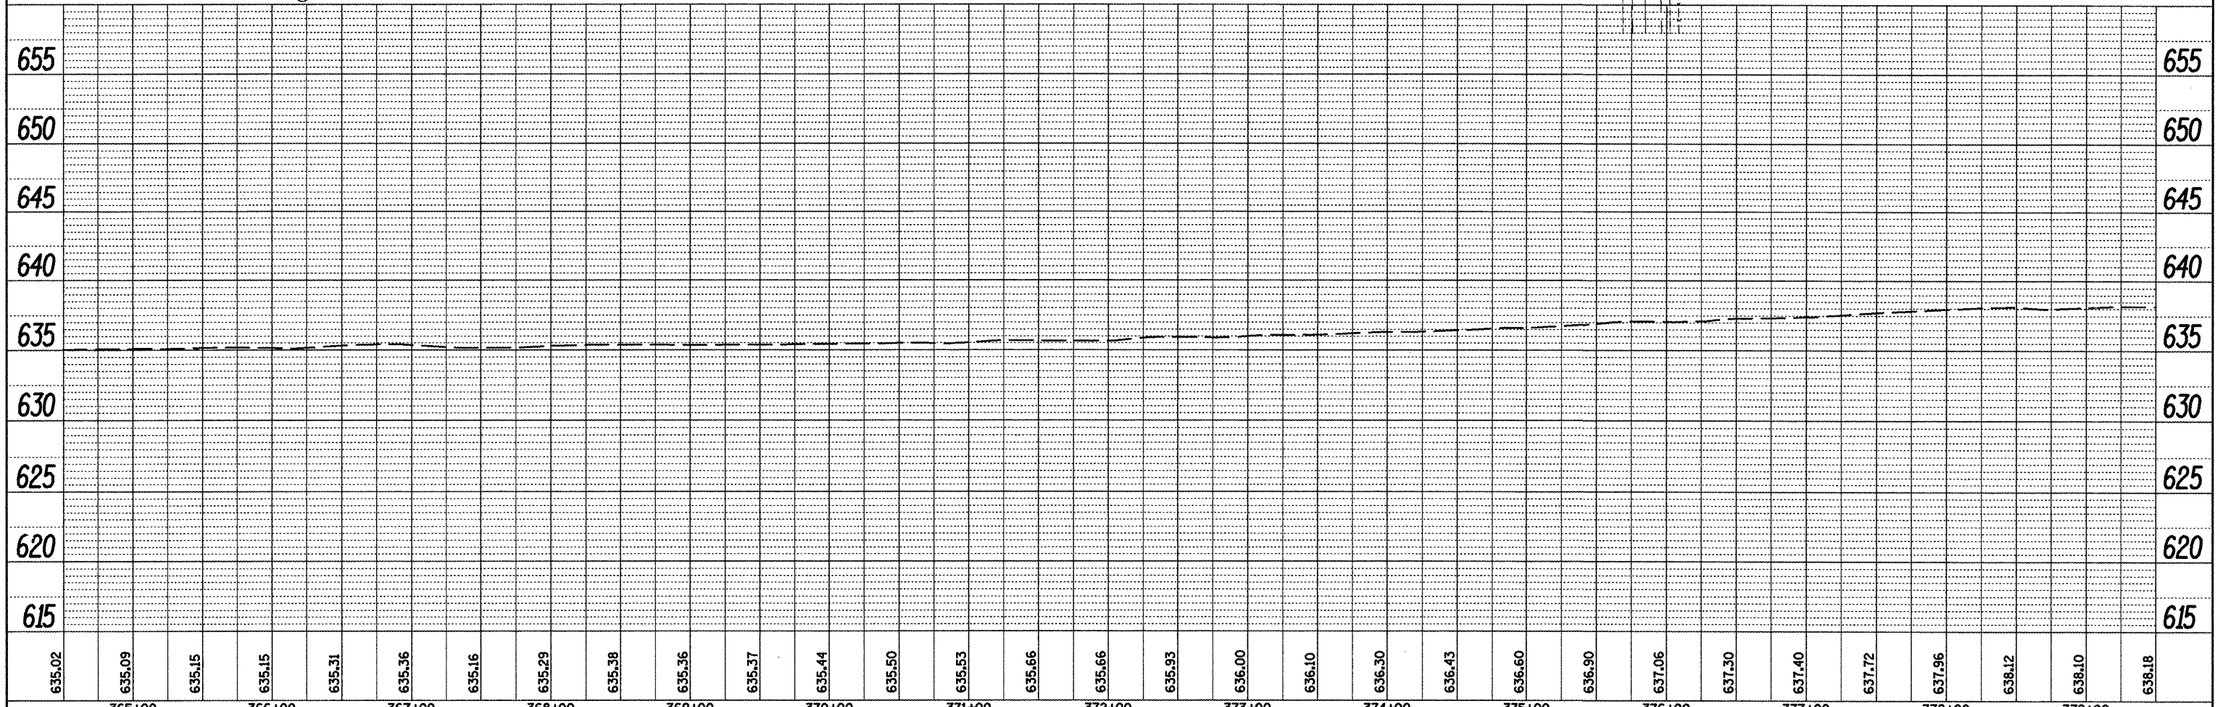

FILE NAME =	USER NAME = mendezpj	DESIGNED -	REVISED -
Removal Plans2.dgn		DRAWN -	REVISED -
	PLOT SCALE = 100.0000 ' / IN.	CHECKED -	REVISED -
	PLOT DATE = 3/25/2011	DATE -	REVISED -

STATE OF ILLINOIS
DEPARTMENT OF TRANSPORTATION

EXISTING & REMOVAL PLANS

SCALE: | SHEET NO. OF SHEETS | STA. | TO STA.

F.A.P. RTE.	SECTION	COUNTY	TOTAL SHEETS	SHEET NO.
685	••	•	329	49
		CONTRACT NO. 68599		
	ILLINOIS	FED. AID PROJECT		

•• (37,38)RS-3,39RS-5(381) • Fulton, McDonough