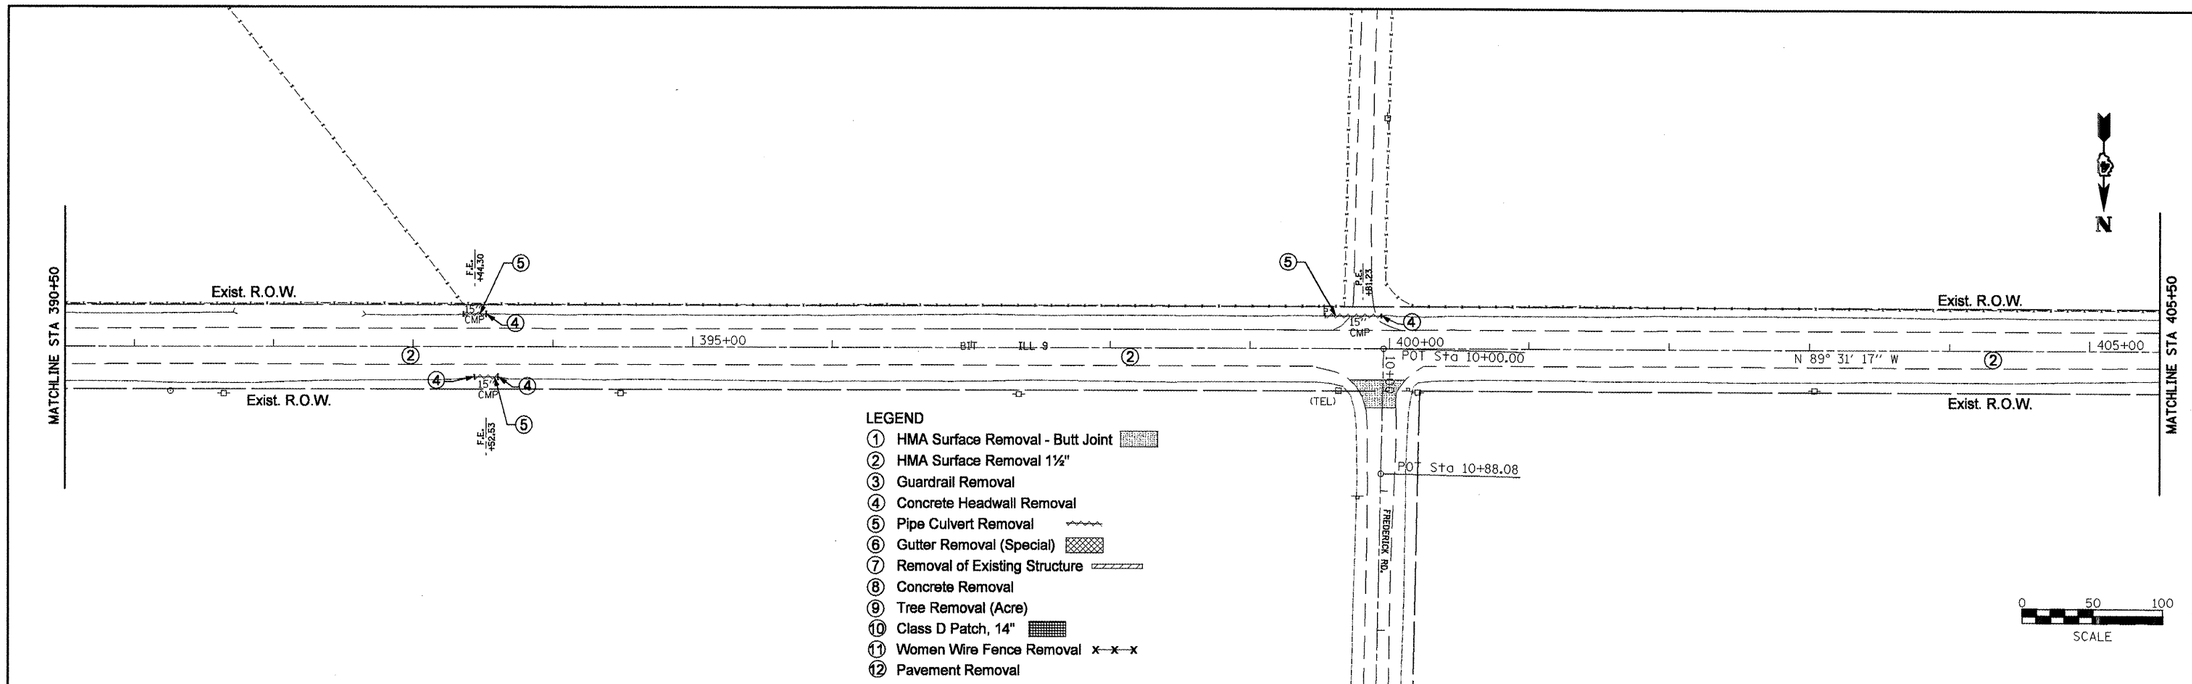

LEGEND

1. HMA Surface Removal - Butt Joint
2. HMA Surface Removal 1½"
3. Guardrail Removal
4. Concrete Headwall Removal
5. Pipe Culvert Removal
6. Gutter Removal (Special)
7. Removal of Existing Structure
8. Concrete Removal
9. Tree Removal (Acre)
10. Class D Patch, 14"
11. Women Wire Fence Removal x—x—x
12. Pavement Removal

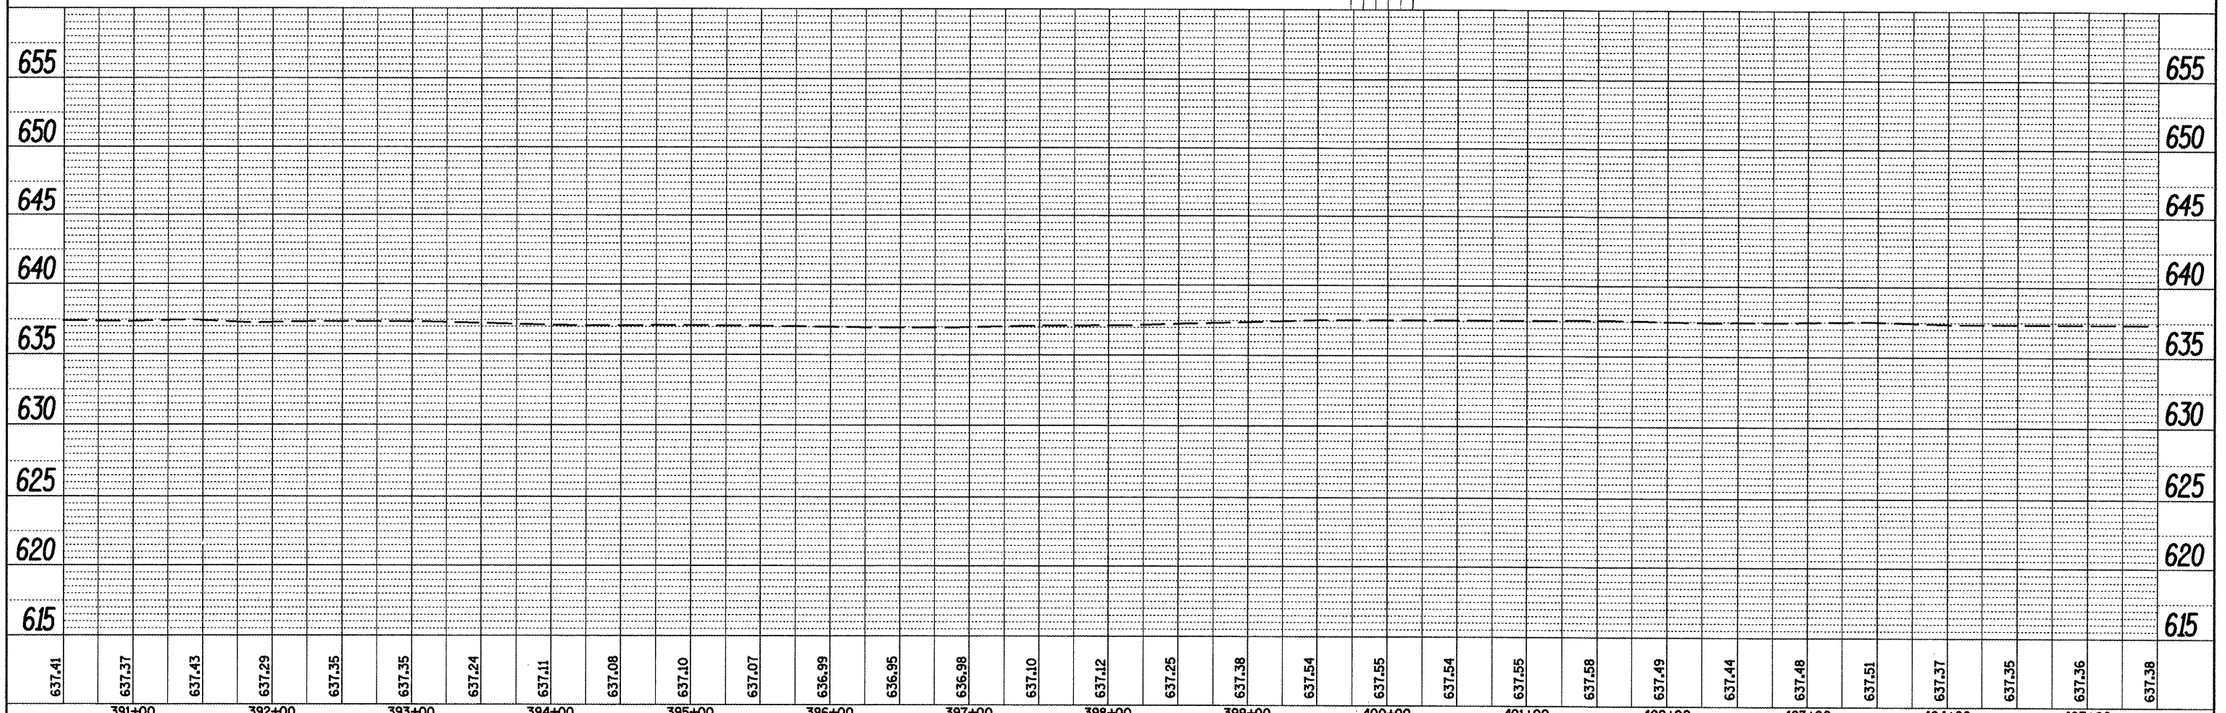

PLAN — SURVEYED / ADOPTED / NOTE BOOK / NO. — ALIGNMENT CHECKED / P.I. OF MA'S CHECKED / ROAD / FILE NAME — BY / DATE

PROFILE — SURVEYED / ADOPTED / NOTE BOOK / NO. — GRADES CHECKED / R.M. NOTED / STRUCTURE NOTATNS CHKD — BY / DATE

FILE NAME = Removal Plans2.dgn	USER NAME = mendezpj	DESIGNED -	REVISED -
		DRAWN -	REVISED -
	PLOT SCALE = 100.0000 ' / IN.	CHECKED -	REVISED -
	PLOT DATE = 3/25/2011	DATE -	REVISED -

STATE OF ILLINOIS
DEPARTMENT OF TRANSPORTATION

EXISTING & REMOVAL PLANS

SCALE: | SHEET NO. OF SHEETS | STA. | TO STA.

F.A.P. RTE.	SECTION	COUNTY	TOTAL SHEETS	SHEET NO.
685	**	*	329	51

CONTRACT NO. 68599

ILLINOIS FED. AID PROJECT

** (37,38)RS-3,39RS-5;(38)I

* Fulton, McDonough