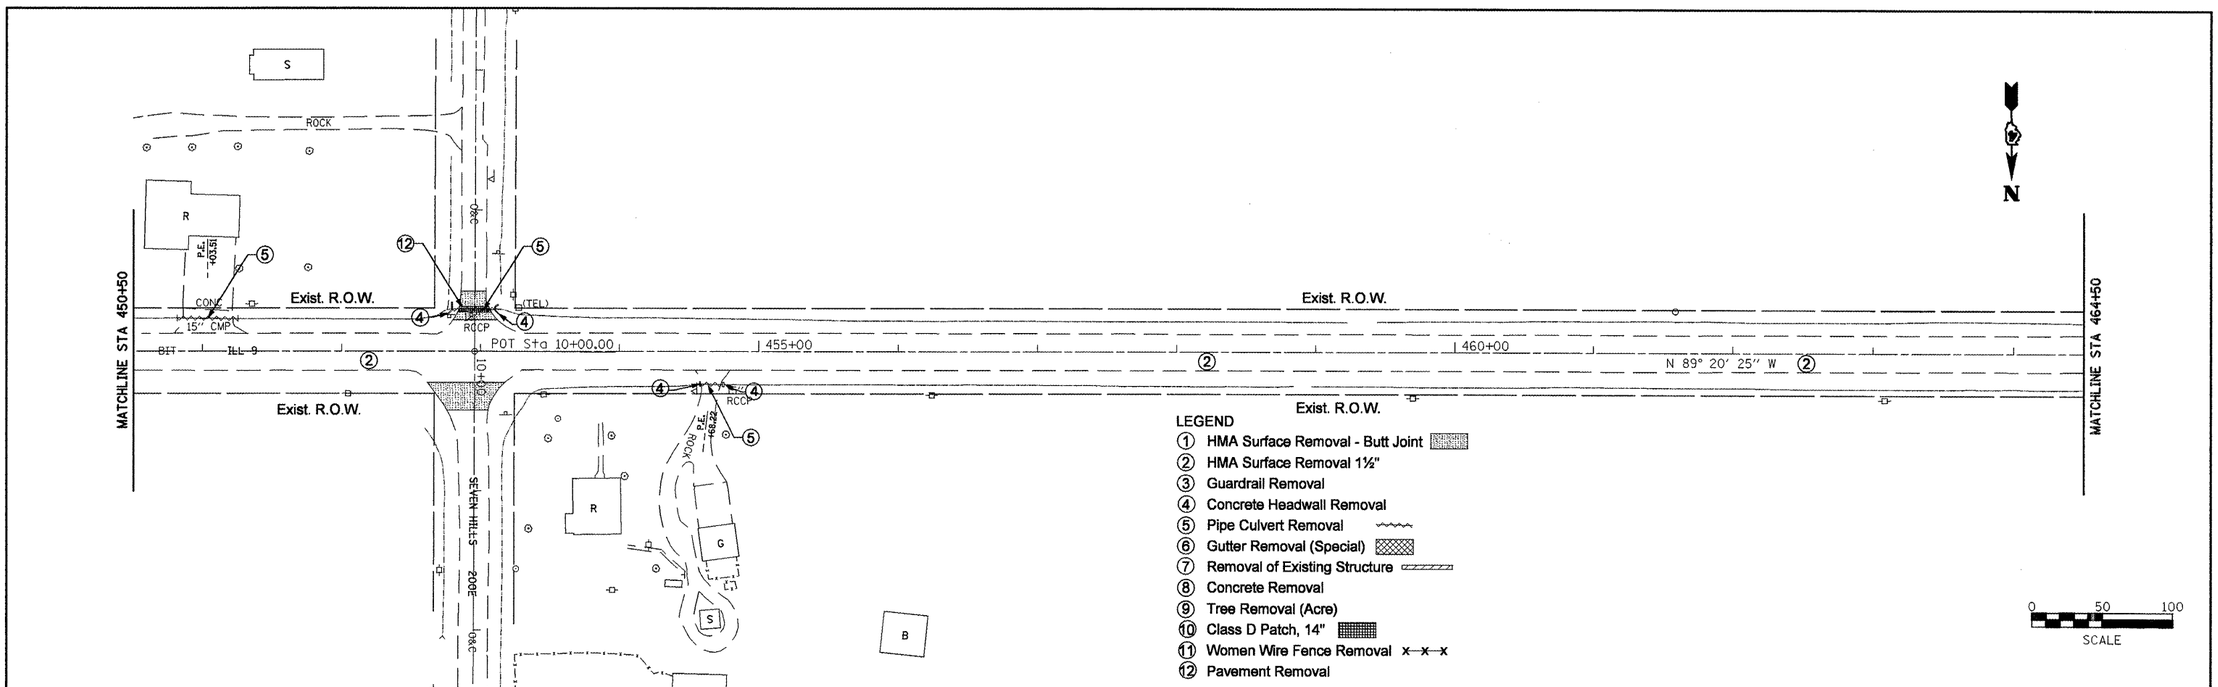

LEGEND

1. HMA Surface Removal - Butt Joint
2. HMA Surface Removal 1½"
3. Guardrail Removal
4. Concrete Headwall Removal
5. Pipe Culvert Removal
6. Gutter Removal (Special)
7. Removal of Existing Structure
8. Concrete Removal
9. Tree Removal (Acre)
10. Class D Patch, 14"
11. Women Wire Fence Removal
12. Pavement Removal

PLAN
SURVEYED
PLOTTED
CROSS SECTIONS CHECKED
R.T. OF WAY CHECKED
NOTE BOOK
NO. ____
ADD'T FILE NAME
BY
DATE

PROFILE
SURVEYED
PLOTTED
CROSS SECTIONS CHECKED
BAK. NOTED
STRUCTURE NOTATNS CHKD
NOTE BOOK
NO. ____
BY
DATE

660 655 650 645 640 635 630 625 620

641.39 641.38 641.40 641.46 641.50 641.58 641.73 641.88 642.02 642.14 642.23 642.31 642.43 642.47 642.46 642.56 642.80 642.88 643.13 643.17 643.23 643.38 643.53 643.57 643.72 643.83 643.97 644.04 644.21

451+00 452+00 453+00 454+00 455+00 456+00 457+00 458+00 459+00 460+00 461+00 462+00 463+00 464+00

FILE NAME = Removal Plans2.dgn	USER NAME = mendezpj	DESIGNED -	REVISED -
		DRAWN -	REVISED -
	PLOT SCALE = 100.0000 ' / IN.	CHECKED -	REVISED -
	PLOT DATE = 3/25/2011	DATE -	REVISED -

STATE OF ILLINOIS
DEPARTMENT OF TRANSPORTATION

EXISTING & REMOVAL PLANS

SCALE: | SHEET NO. OF SHEETS | STA. TO STA.

F.A.P. RTE.	SECTION	COUNTY	TOTAL SHEETS	SHEET NO.
685	••	•	329	55

CONTRACT NO. 68599

ILLINOIS FED. AID PROJECT

•• (37,38)RS-3,39RS-5;(38)I

• Fulton, McDonough