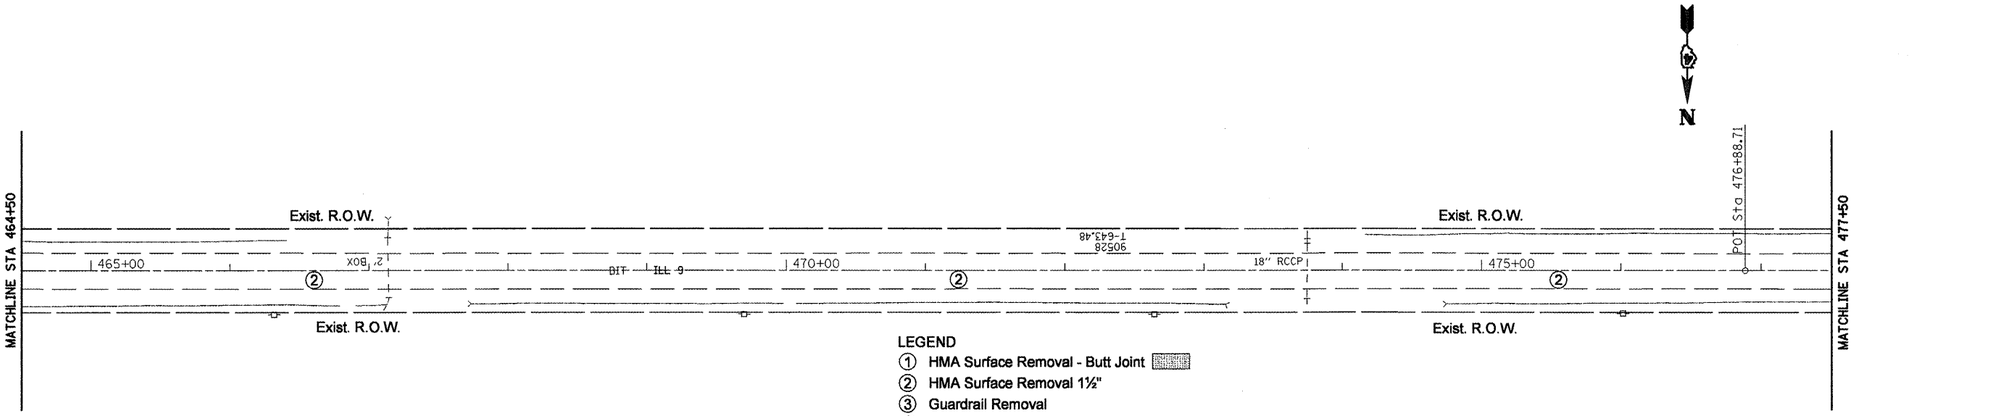

LEGEND

1. HMA Surface Removal - Butt Joint
2. HMA Surface Removal 1½"
3. Guardrail Removal
4. Concrete Headwall Removal
5. Pipe Culvert Removal
6. Gutter Removal (Special)
7. Removal of Existing Structure
8. Concrete Removal
9. Tree Removal (Acre)
10. Class D Patch, 14"
11. Women Wire Fence Removal x x x
12. Pavement Removal

PLAN
NOTE BOOK
NO.
SURVEYED
PLOTTED
ALL ITEMS CHECKED
PLANS TIED TO R/T. OF WAY, CHECKED
CADD FILE NAME
BY
DATE

PROFILE
NOTE BOOK
NO.
SURVEYED
PLOTTED
PLANS TIED
STRUCTURE NOTATNS CHKD
BY
DATE

660 655 650 645 640 635 630 625 620

644.21 644.30 644.44 644.58 644.51 644.46 644.55 644.70 644.54 644.48 644.58 644.69 644.66 644.69 644.69 644.72 644.77 644.90 645.04 644.96 645.08 645.21 645.15 645.32 645.38 645.45 645.36

465+00 466+00 467+00 468+00 469+00 470+00 471+00 472+00 473+00 474+00 475+00 476+00 477+00

FILE NAME = Removal Plans2.dgn	USER NAME = mendezpj	DESIGNED -	REVISED -	
		DRAWN -	REVISED -	
	PLOT SCALE = 100.0000 ' / IN.	CHECKED -	REVISED -	
	PLOT DATE = 3/25/2011	DATE -	REVISED -	

STATE OF ILLINOIS
DEPARTMENT OF TRANSPORTATION

EXISTING & REMOVAL PLANS

SCALE: | SHEET NO. OF SHEETS | STA. TO STA.

F.A.P. RTE.	SECTION	COUNTY	TOTAL SHEETS	SHEET NO.
685	••	•	329	56
		CONTRACT NO. 68599		
	ILLINOIS	FED. AID PROJECT		

•• (37,38)RS-3,39RS-5;(38)I • Fulton, McDonough