PLAN
SURVEYED
PLOTTED
ALIGNMENT CHECKED
R.O.W. CHECKED
CADD FILE NAME
NOTE BOOK
NOS.
BY
DATE

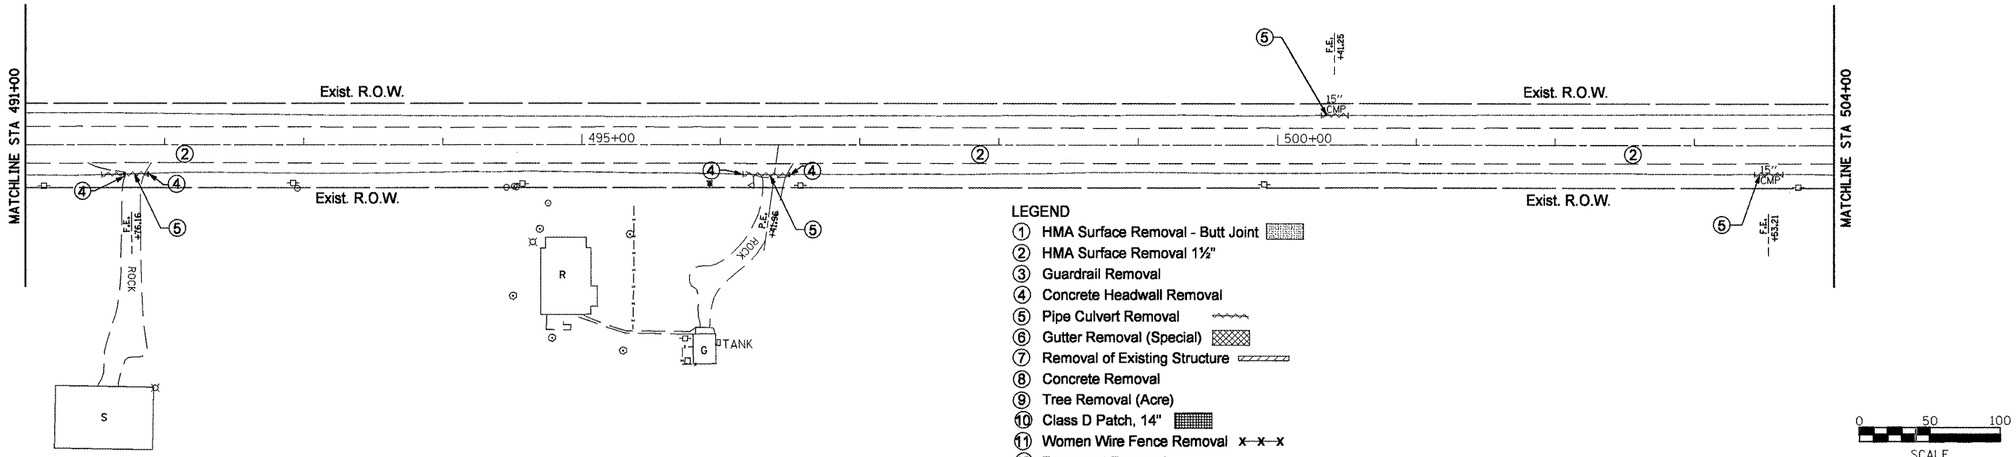

LEGEND

1. HMA Surface Removal - Butt Joint
2. HMA Surface Removal 1½"
3. Guardrail Removal
4. Concrete Headwall Removal
5. Pipe Culvert Removal
6. Gutter Removal (Special)
7. Removal of Existing Structure
8. Concrete Removal
9. Tree Removal (Acre)
10. Class D Patch, 14"
11. Women Wire Fence Removal x—x—x
12. Pavement Removal

0 50 100
SCALE

PROFILE
SURVEYED
PLOTTED
ALIGNMENT CHECKED
REM. NOTED
STRUCTURE (ROTATING CHKD
NOTE BOOK
NO.
BY
DATE

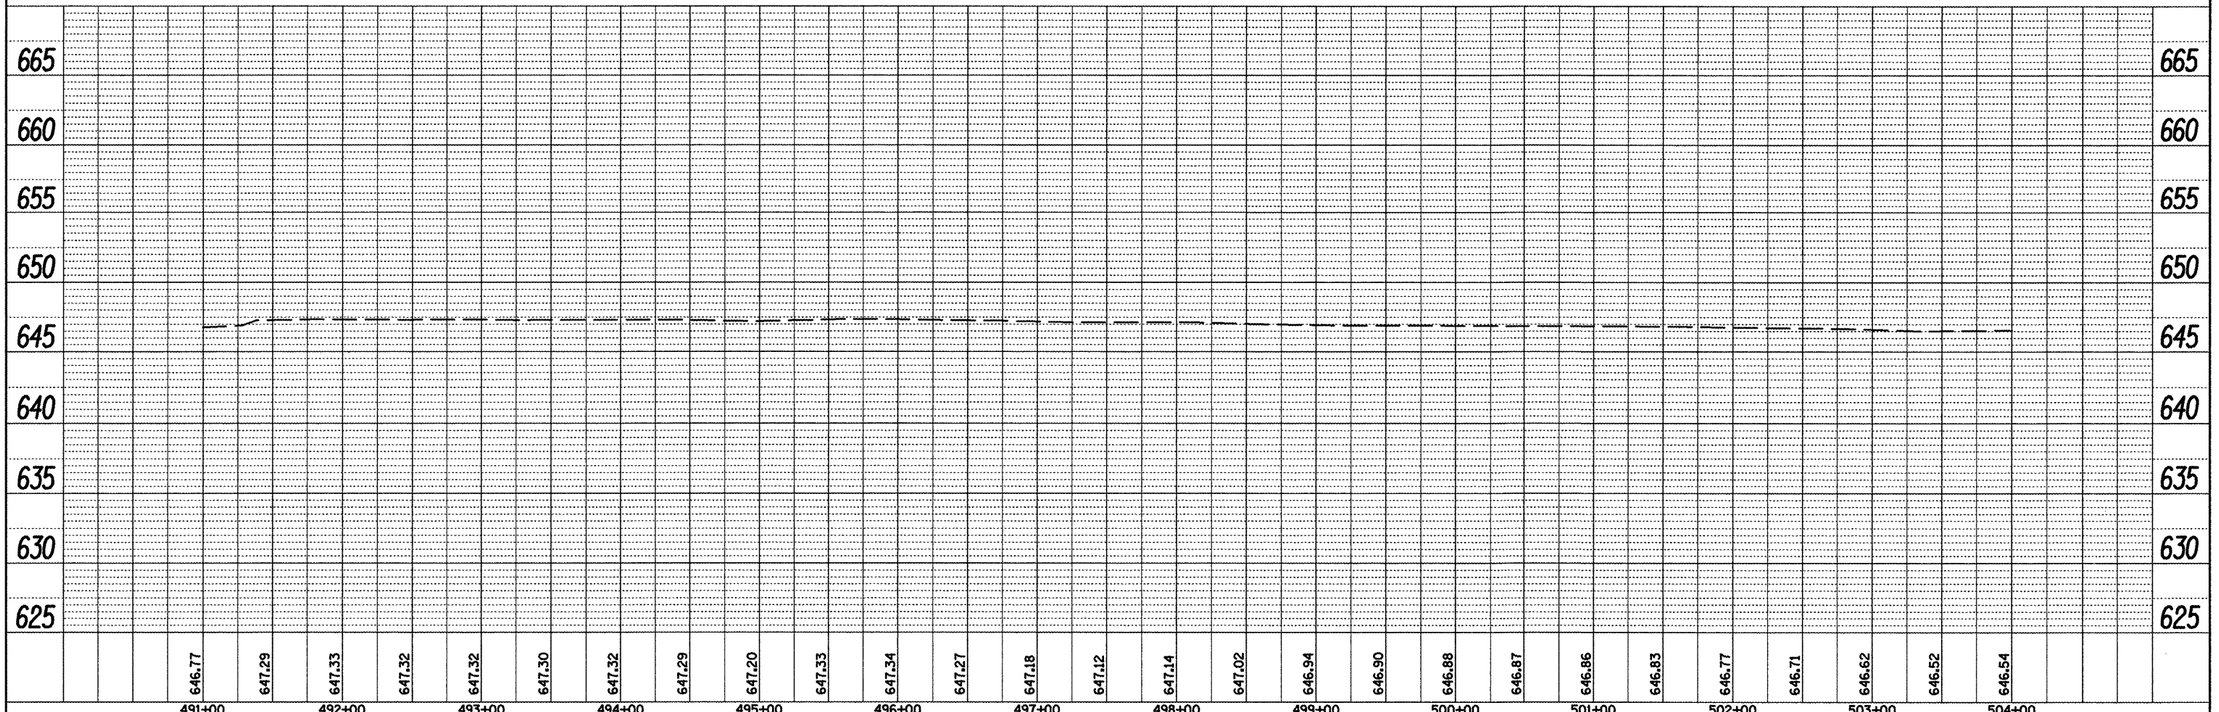

FILE NAME = Removal Plans2.dgn	USER NAME = mendezpj	DESIGNED -	REVISED -	STATE OF ILLINOIS DEPARTMENT OF TRANSPORTATION	EXISTING & REMOVAL PLANS				F.A.P. RTE.	SECTION	COUNTY	TOTAL SHEETS	SHEET NO.
		DRAWN -	REVISED -						685	**	*	329	58
	PLOT SCALE = 100.0000 ' / IN.	CHECKED -	REVISED -		SCALE:	SHEET NO.	OF	SHEETS	STA.	TO STA.		CONTRACT NO. 68599	
	PLOT DATE = 3/25/2011	DATE -	REVISED -								ILLINOIS	FED. AID PROJECT	

** (37,38)RS-3,39RS-5,(38)I
* Fulton, McDonough