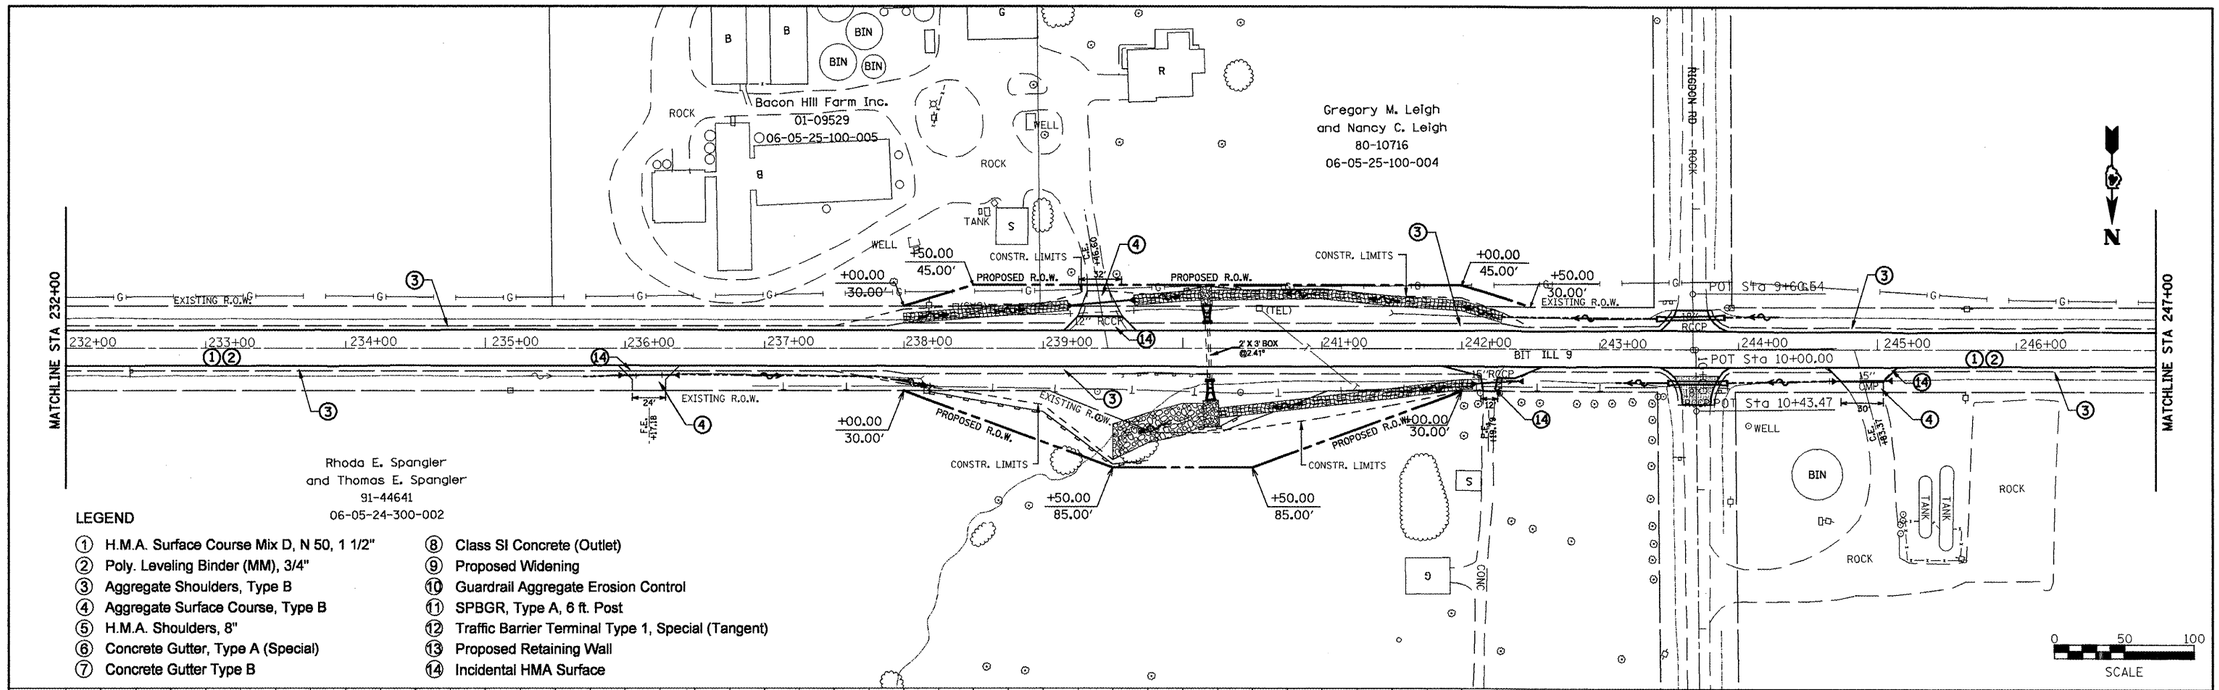

LEGEND

1. H.M.A. Surface Course Mix D, N 50, 1 1/2"
2. Poly. Leveling Binder (MM), 3/4"
3. Aggregate Shoulders, Type B
4. Aggregate Surface Course, Type B
5. H.M.A. Shoulders, 8"
6. Concrete Gutter, Type A (Special)
7. Concrete Gutter Type B
8. Class SI Concrete (Outlet)
9. Proposed Widening
10. Guardrail Aggregate Erosion Control
11. SPBGR, Type A, 6 ft. Post
12. Traffic Barrier Terminal Type 1, Special (Tangent)
13. Proposed Retaining Wall
14. Incidental HMA Surface

PLAN — SURVEYED / DATUM / GRADES CHECKED / BENCH MARK / STRUCTURE NO. / NOTE BOOK / NO. / BY / DATE / ALIGNMENT CHECKED / DESIGN FILE CHKD / CADD FILE NAME

PROFILE — SURVEYED / DATUM / GRADES CHECKED / BENCH MARK / STRUCTURE NO. / NOTE BOOK / NO. / BY / DATE / NOTATNS CHKD

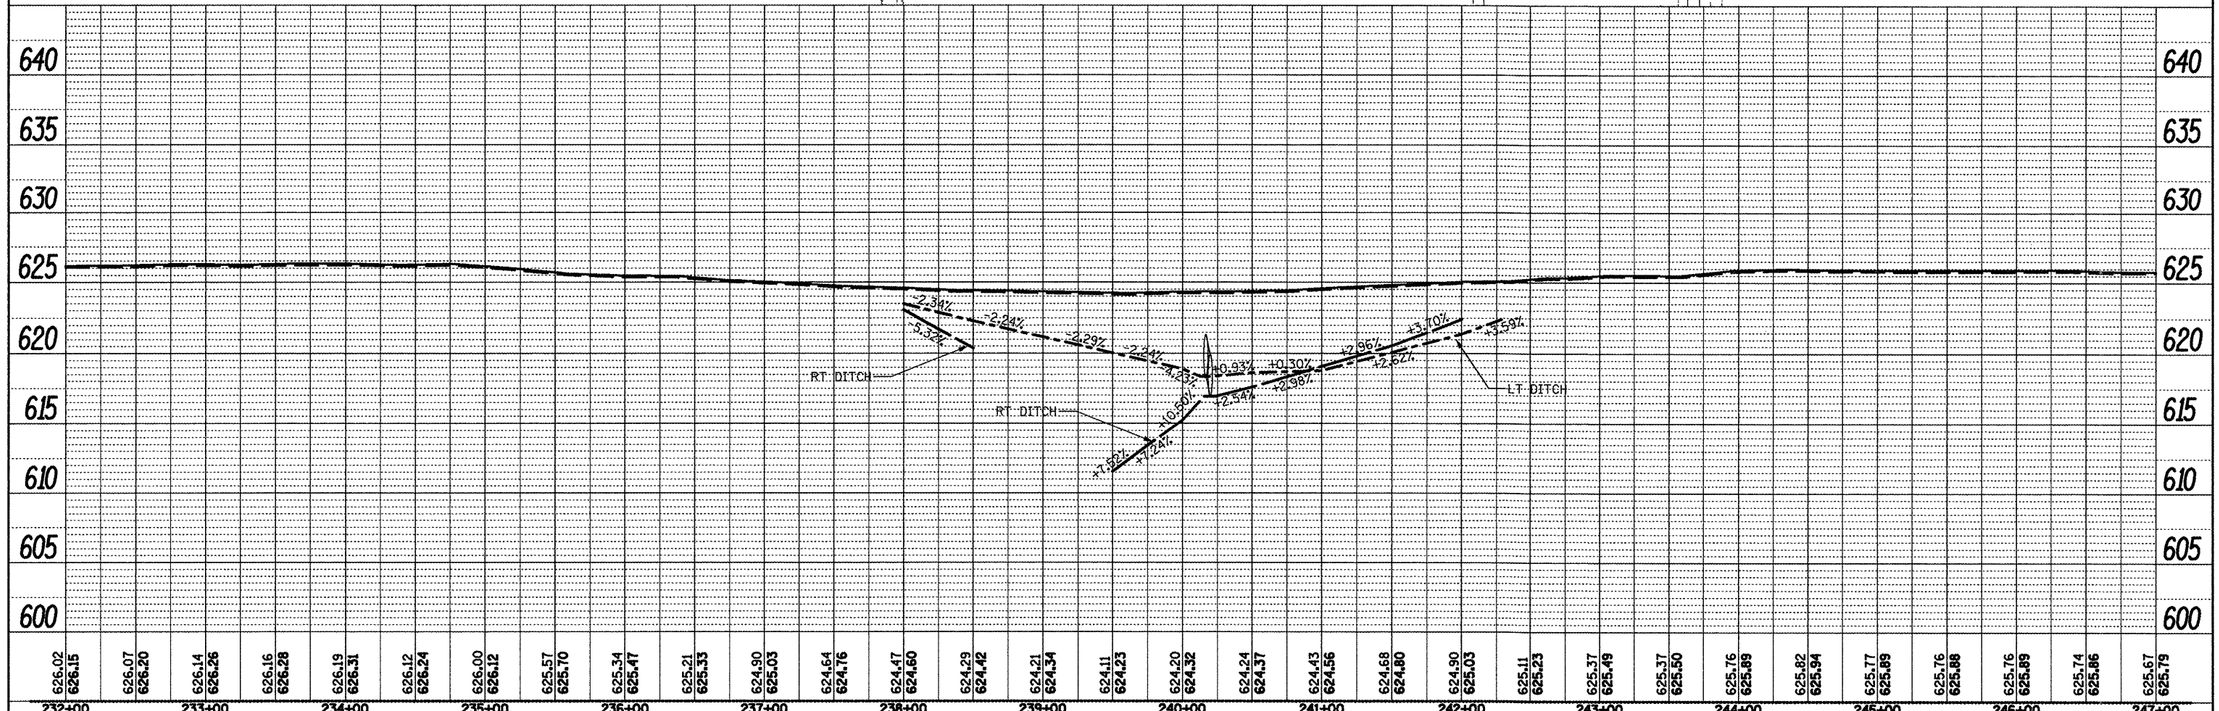

FILE NAME = Plan Sheets2.dgn	USER NAME = mendezpj	DESIGNED -	REVISED -
		DRAWN -	REVISED -
	PLOT SCALE = 100.0000 ' / IN.	CHECKED -	REVISED -
	PLOT DATE = 3/25/2011	DATE -	REVISED -

STATE OF ILLINOIS
DEPARTMENT OF TRANSPORTATION

DESIGN PLAN AND PROFILE

SCALE: | SHEET NO. OF SHEETS | STA. TO STA.

F.A.P. RTE.	SECTION	COUNTY	TOTAL SHEETS	SHEET NO.
685	**	*	329	69

CONTRACT NO. 68599

ILLINOIS | FED. AID PROJECT

** (37,38)RS-3,39RS-5;(38)I

* Fulton, McDonough