PLAN
SURVEYED
PLOTTED
ALIGNMENT CHECKED
GRADES CHECKED
STRUCTURE NOTATNS CHKD
NOTE BOOK
NO.
BY
DATE
EXSD FILE NAME

PROFILE
SURVEYED
PLOTTED
ALIGNMENT CHECKED
GRADES CHECKED
STRUCTURE NOTATNS CHKD
NOTE BOOK
NO.
BY
DATE

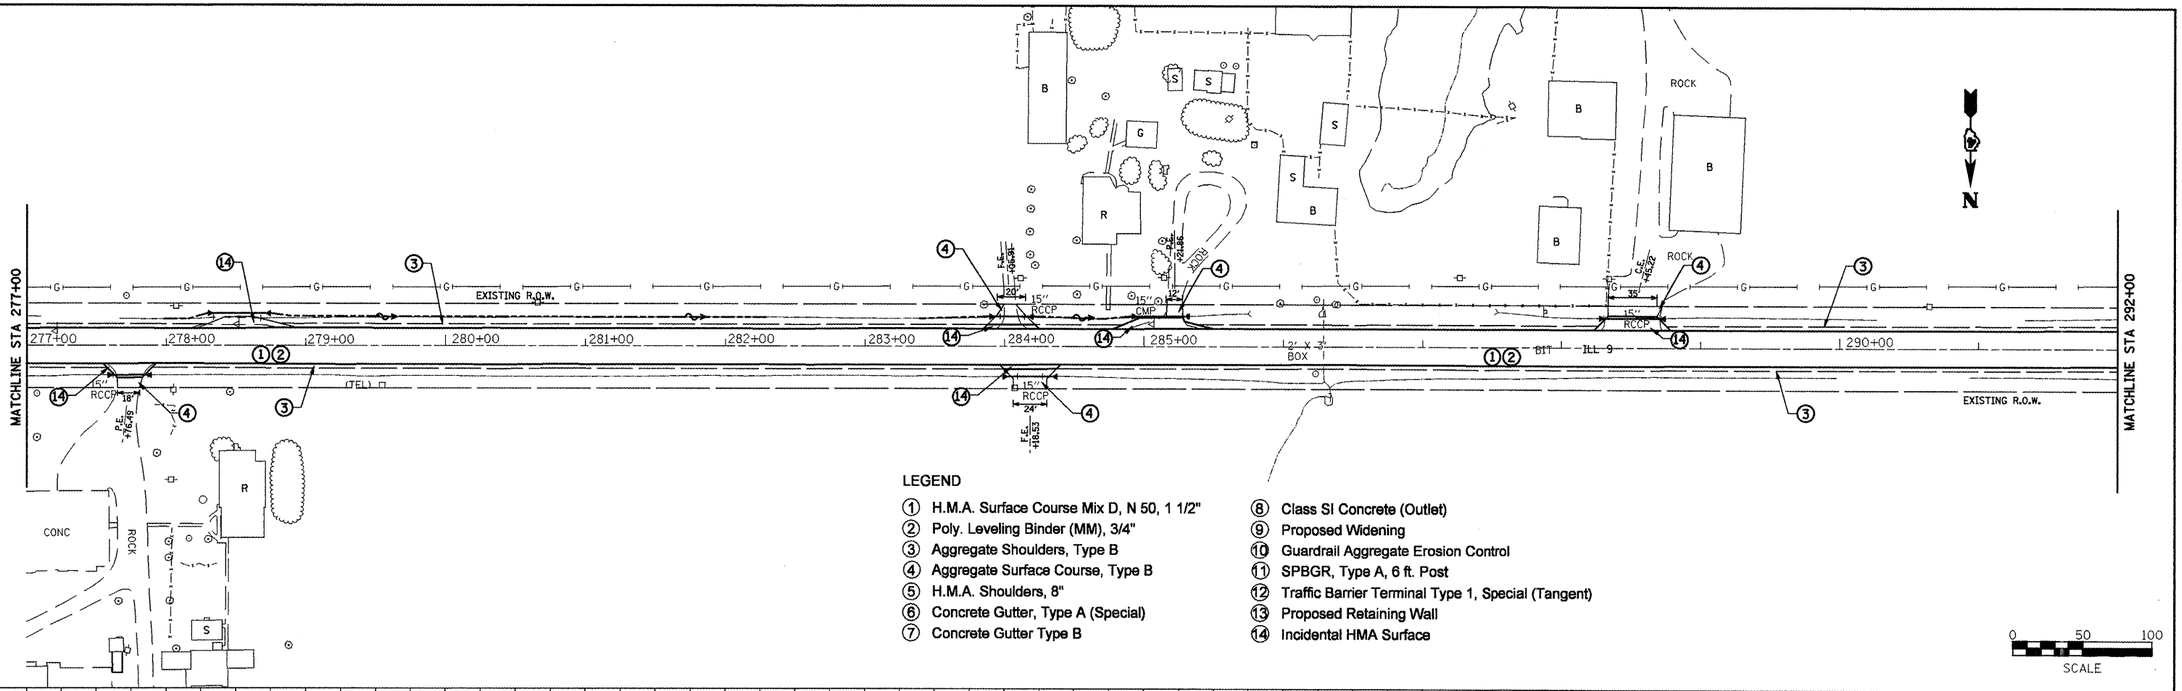

LEGEND

1. H.M.A. Surface Course Mix D, N 50, 1 1/2"
2. Poly. Leveling Binder (MM), 3/4"
3. Aggregate Shoulders, Type B
4. Aggregate Surface Course, Type B
5. H.M.A. Shoulders, 8"
6. Concrete Gutter, Type A (Special)
7. Concrete Gutter Type B
8. Class SI Concrete (Outlet)
9. Proposed Widening
10. Guardrail Aggregate Erosion Control
11. SPBGR, Type A, 6 ft. Post
12. Traffic Barrier Terminal Type 1, Special (Tangent)
13. Proposed Retaining Wall
14. Incidental HMA Surface

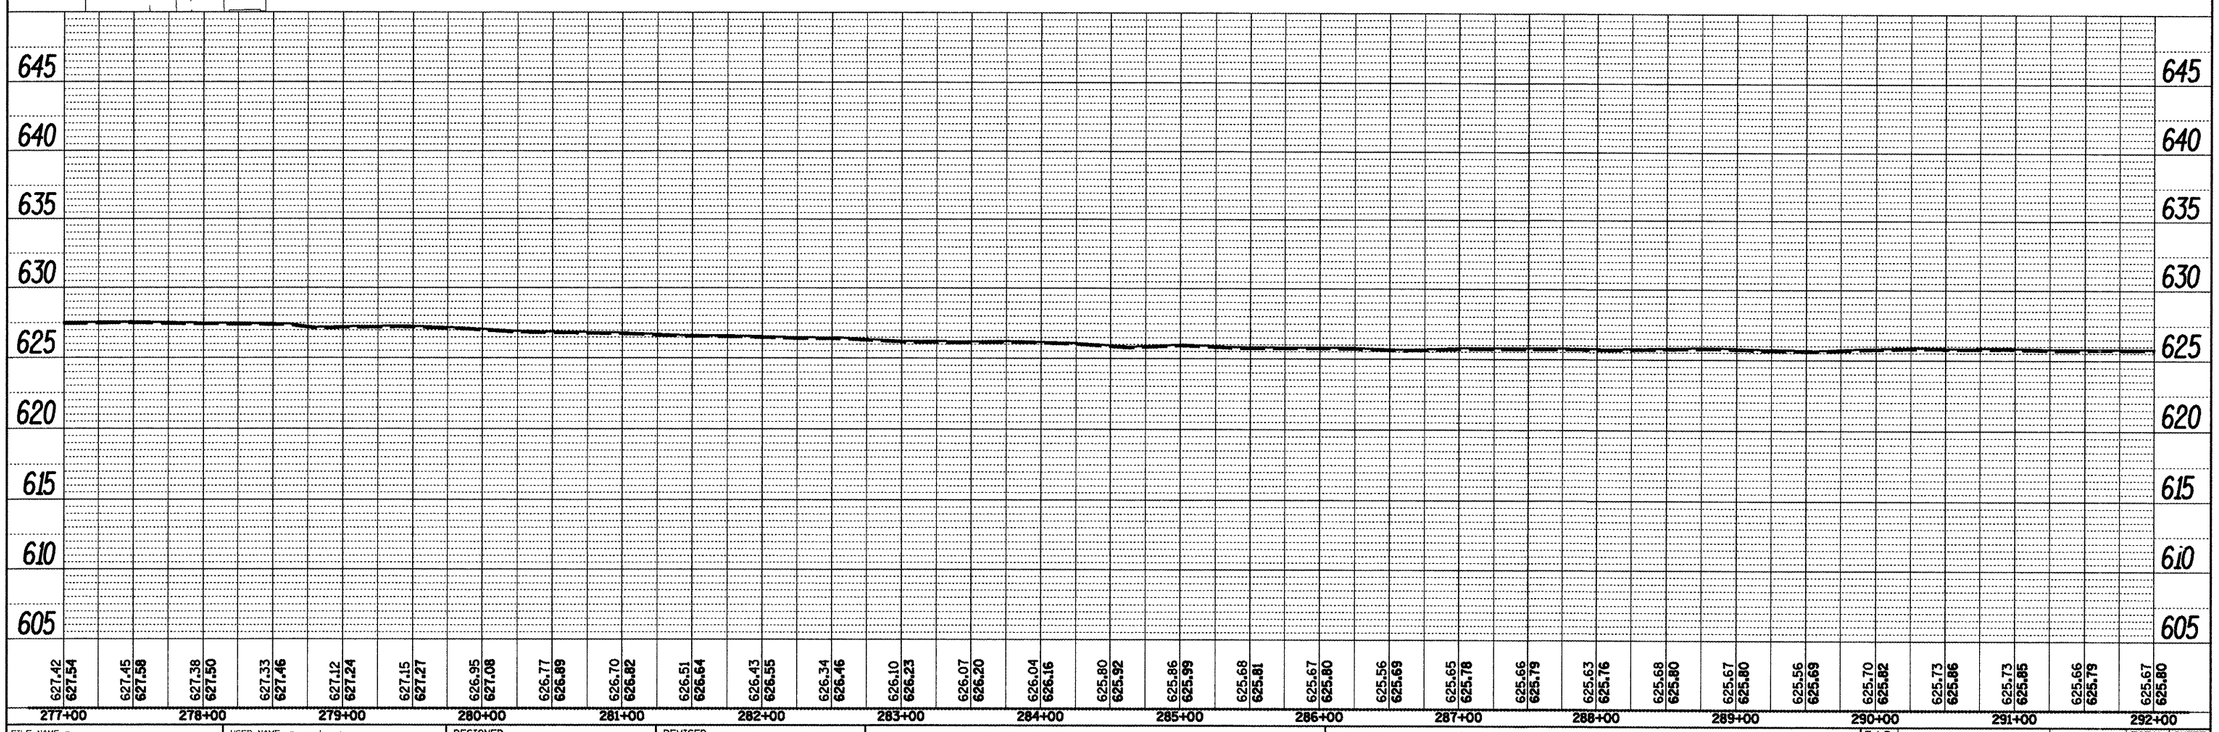

FILE NAME = Plan Sheets2.dgn	USER NAME = mendezpj	DESIGNED -	REVISED -
		DRAWN -	REVISED -
	PLOT SCALE = 100.0000 ' / IN.	CHECKED -	REVISED -
	PLOT DATE = 3/25/2011	DATE -	REVISED -

STATE OF ILLINOIS
DEPARTMENT OF TRANSPORTATION

DESIGN PLAN AND PROFILE

SCALE: | SHEET NO. OF SHEETS | STA. TO STA.

F.A.P. RTE.	SECTION	COUNTY	TOTAL SHEETS	SHEET NO.
685	**	*	329	72

CONTRACT NO. 68599

ILLINOIS | FED. AID PROJECT

** (37,38)BS-3.39BS-5r(38)

* Fulton, McDonough