PLAN	BY	DATE
SURVEYED		
PLOTTED		
ALIGNMENT CHECKED		
RT. OF WAY CHECKED		
NOTE BOOK		
NO.		
ADD FILE NAME		

LEGEND

1. H.M.A. Surface Course Mix D, N 50, 1 1/2"
2. Poly. Leveling Binder (MM), 3/4"
3. Aggregate Shoulders, Type B
4. Aggregate Surface Course, Type B
5. H.M.A. Shoulders, 8"
6. Concrete Gutter, Type A (Special)
7. Concrete Gutter Type B
8. Class SI Concrete (Outlet)
9. Proposed Widening
10. Guardrail Aggregate Erosion Control
11. SPBGR, Type A, 6 ft. Post
12. Traffic Barrier Terminal Type 1, Special (Tangent)
13. Proposed Retaining Wall
14. Incidental HMA Surface

0 50 100
SCALE

PROFILE	BY	DATE
SURVEYED		
PLOTTED		
ALIGNMENT CHECKED		
NOTE BOOK	REMAINING NOTED	
NO.	STRUCTURE NOTATIONS CHKD	

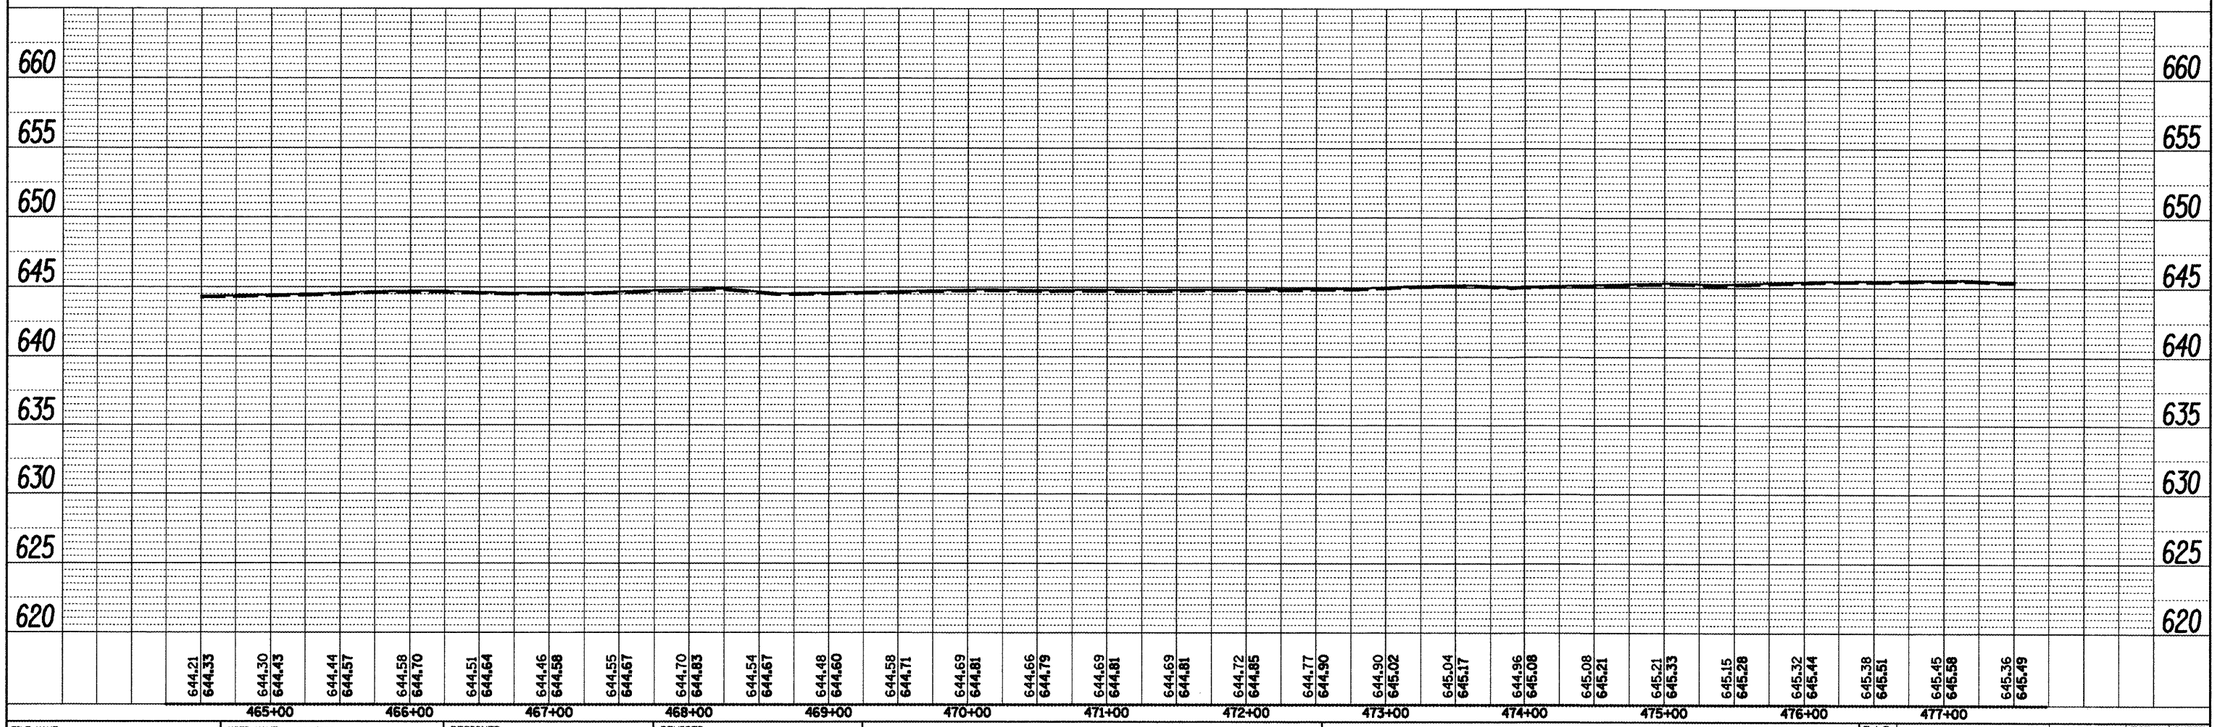

FILE NAME =	USER NAME = mendezpj	DESIGNED -	REVISED -
Plan Sheets2.dgn		DRAWN -	REVISED -
	PLOT SCALE = 100.0000 ' / IN.	CHECKED -	REVISED -
	PLOT DATE = 3/25/2011	DATE -	REVISED -

STATE OF ILLINOIS
DEPARTMENT OF TRANSPORTATION

DESIGN PLAN AND PROFILE

SCALE: | SHEET NO. OF SHEETS | STA. | TO STA.

F.A.P. RTE.	SECTION	COUNTY	TOTAL SHEETS	SHEET NO.
685	**	*		85
		CONTRACT NO. 68599		
	ILLINOIS FED. AID PROJECT			

** (37,38)RS-3,39RS-5,(38)I
* Fulton, McDonough