


LEGEND

① H.M.A. Surface Course Mix D, N 50, 1 1/2"
② Poly. Leveling Binder (MM), 3/4"
③ Aggregate Shoulders, Type B (Wedge)
④ Aggregate Surface Course, Type B
⑤ H.M.A. Shoulders, 8"
⑥ Concrete Gutter, Type A (Modified)
⑦ Concrete Gutter, Type B
⑧ Class SI Concrete (Outlet)
⑨ Proposed Widening
⑩ Guardrail Aggregate Erosion Control
⑪ SPBGR, Type A, 6 ft. Post
⑫ Traffic Barrier Terminal Type 1, Special (Tangent)
⑬ Proposed Retaining Wall
⑭ Incidental HMA Surface

PLAN
SURVEYED
PLOTTED
CROSS CHECKED
R.O.W. NOTED
NOTE BOOK
NO.
DRAWING CHECKED
ALIGNMENT CHECKED
R.O.W. MONUMENTS
LAND TIE NAME
BY
DATE

PROFILE
SURVEYED
PLOTTED
CROSS CHECKED
B.M. NOTED
NOTE BOOK
NO.
STRUCTURE NOTATIONS CHKD
BY
DATE

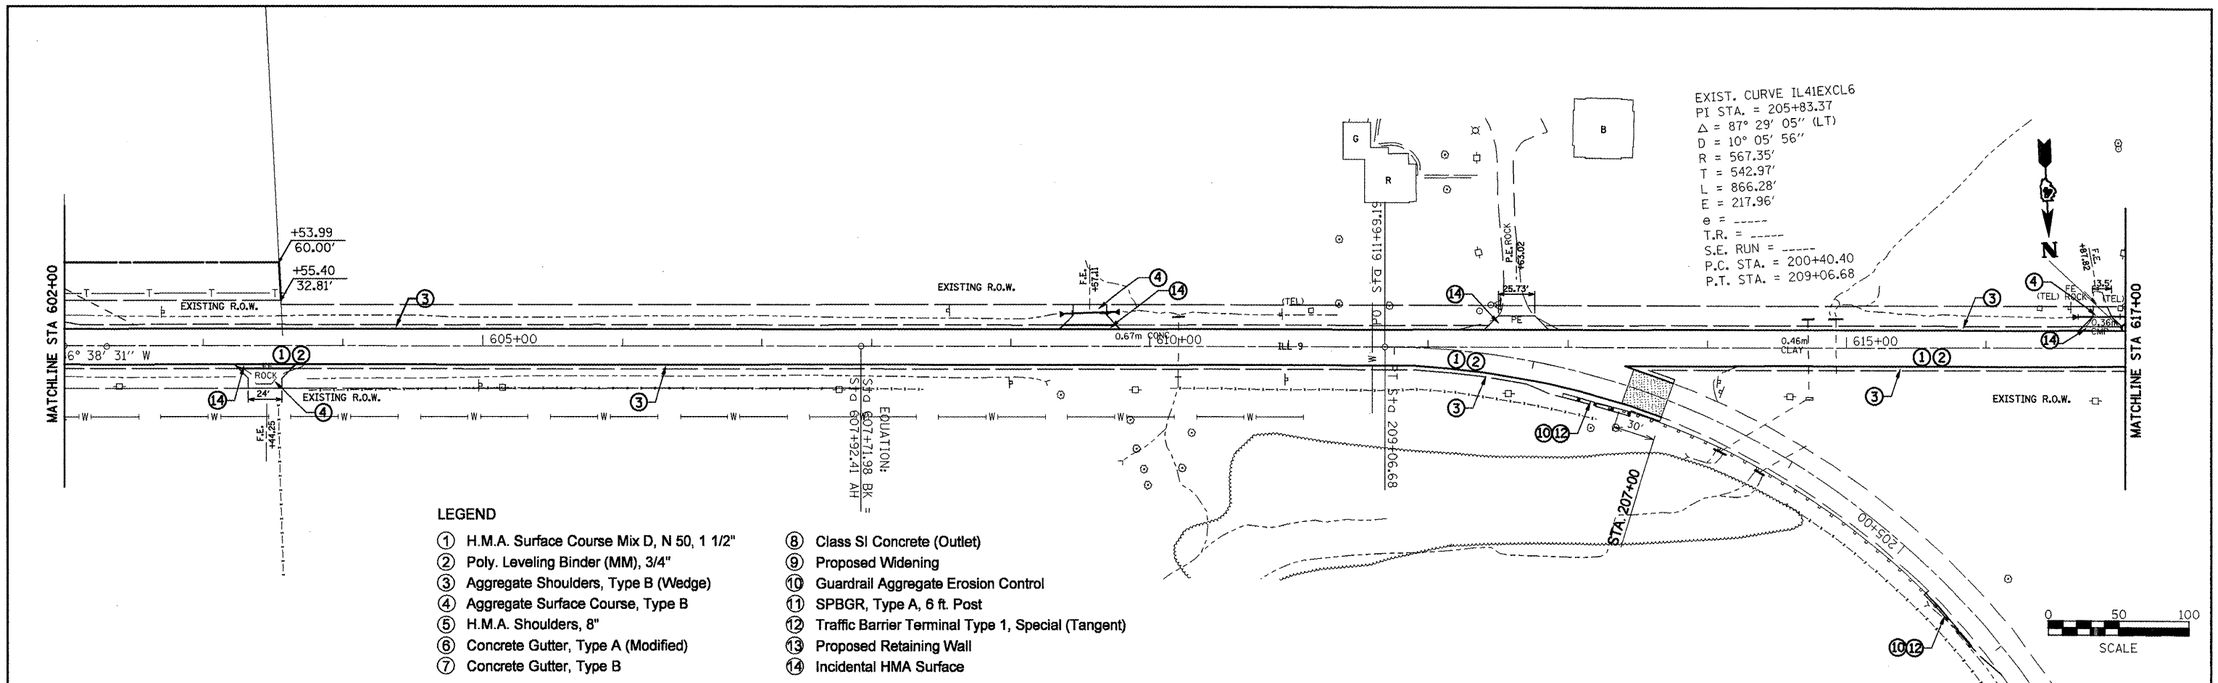


| FILE NAME = | USER NAME = mendezpj | DESIGNED - | REVISED - |
|---|---|---|---|
| Plan Sheets3.dgn | | DRAWN - | REVISED - |
| | PLOT SCALE = 100.0000 ' / IN. | CHECKED - | REVISED - |
| | PLOT DATE = 3/25/2011 | DATE - | REVISED - |

**STATE OF ILLINOIS**
**DEPARTMENT OF TRANSPORTATION**

**DESIGN PLAN AND PROFILE**

SCALE: | SHEET NO. OF SHEETS | STA. TO STA.
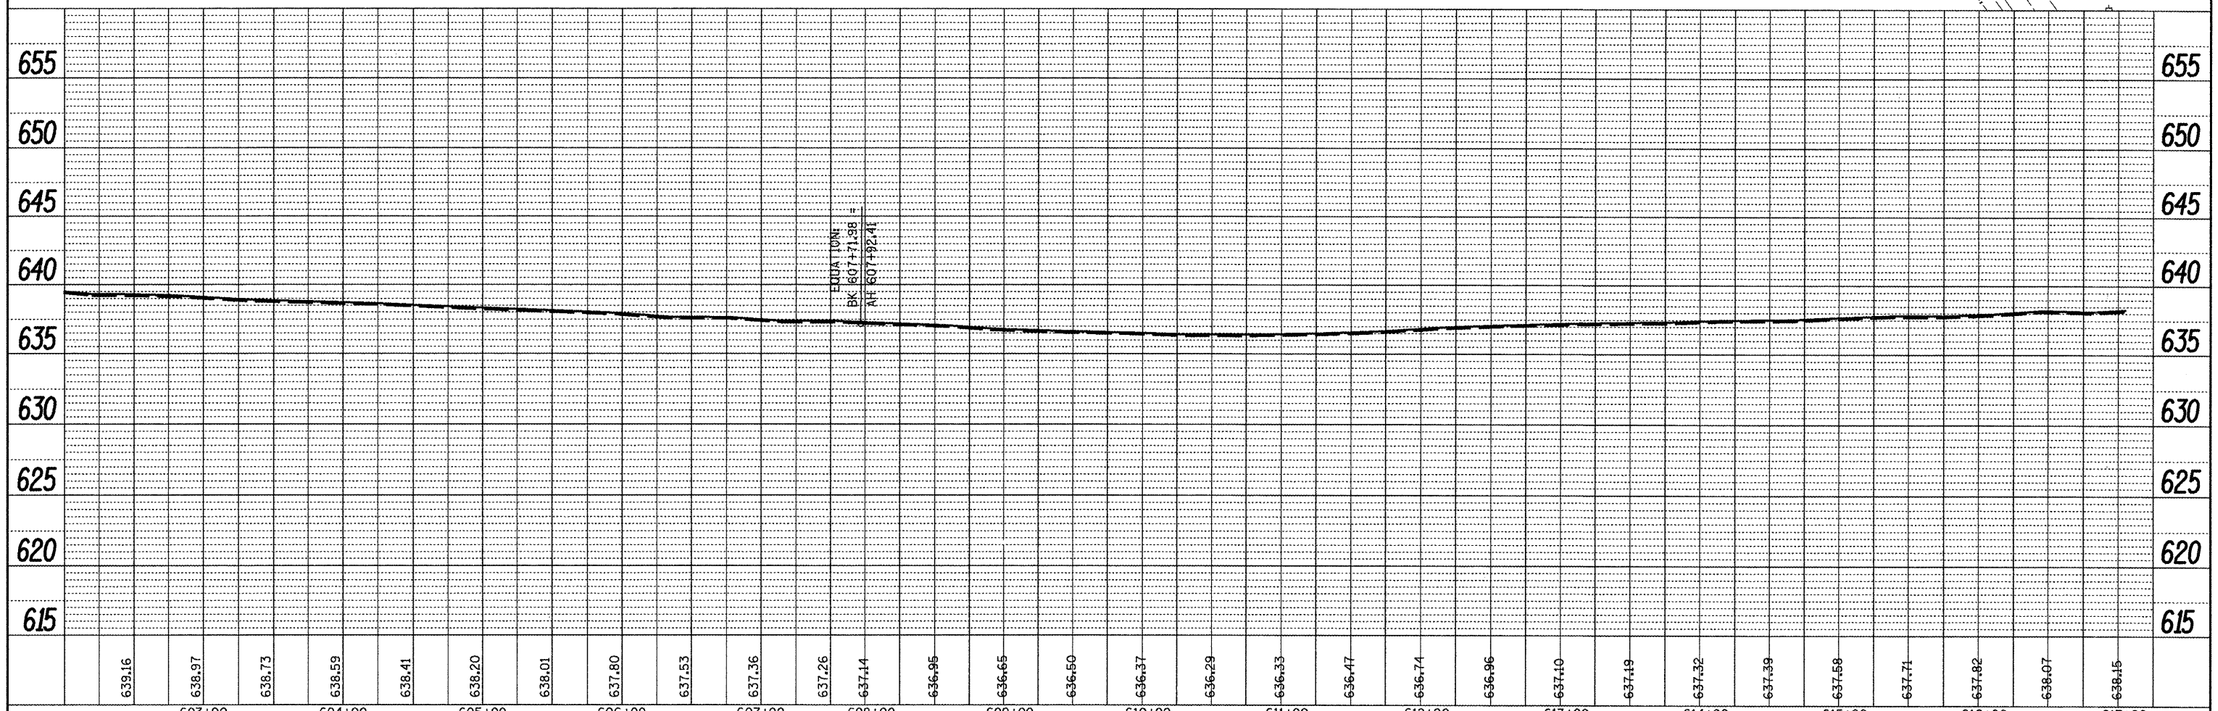
| F.A.P. RTE. | SECTION | COUNTY | TOTAL SHEETS | SHEET NO. |
|---|---|---|---|---|
| 685 | •• | • | 329 | 93 |
| | | CONTRACT NO. 68599 | | |
| | | ILLINOIS | FED. AID PROJECT | |

•• (37,38)RS-3,39RS-5;(38)I
• Fulton, McDonough