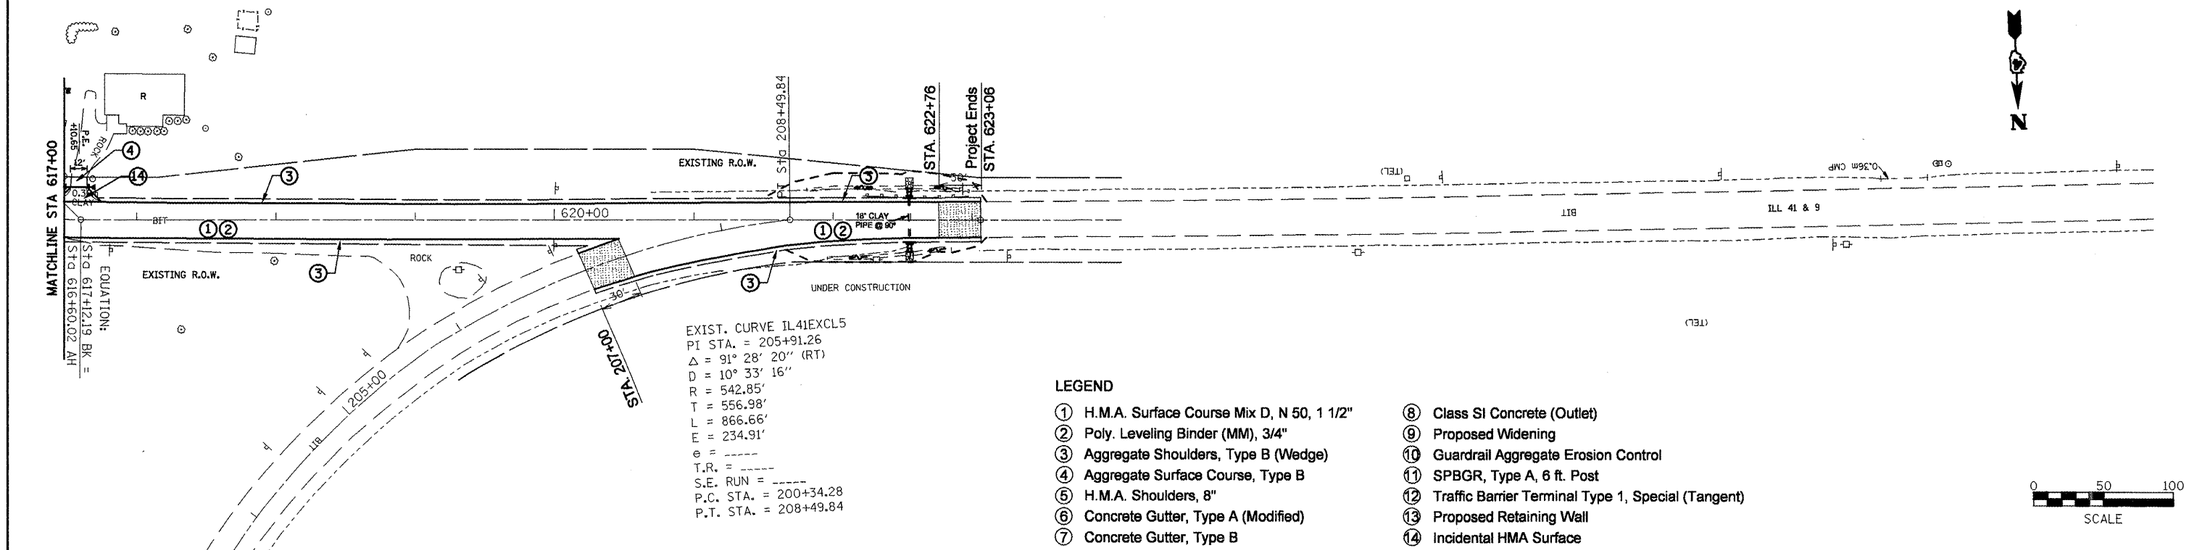

LEGEND

1. H.M.A. Surface Course Mix D, N 50, 1 1/2"
2. Poly. Leveling Binder (MM), 3/4"
3. Aggregate Shoulders, Type B (Wedge)
4. Aggregate Surface Course, Type B
5. H.M.A. Shoulders, 8"
6. Concrete Gutter, Type A (Modified)
7. Concrete Gutter, Type B
8. Class SI Concrete (Outlet)
9. Proposed Widening
10. Guardrail Aggregate Erosion Control
11. SPBGR, Type A, 6 ft. Post
12. Traffic Barrier Terminal Type 1, Special (Tangent)
13. Proposed Retaining Wall
14. Incidental HMA Surface

0 50 100
SCALE

PLAN — SURVEYED, PLOTTED, GRADES CHECKED, ALIGNMENT CHECKED, CADD FILE NAME, NOTE BOOK, NO., BY, DATE

PROFILE — SURVEYED, PLOTTED, GRADES CHECKED, ALIGNMENT CHECKED, STRUCTURE NO(TAR 'CHKD, NO., BY, DATE

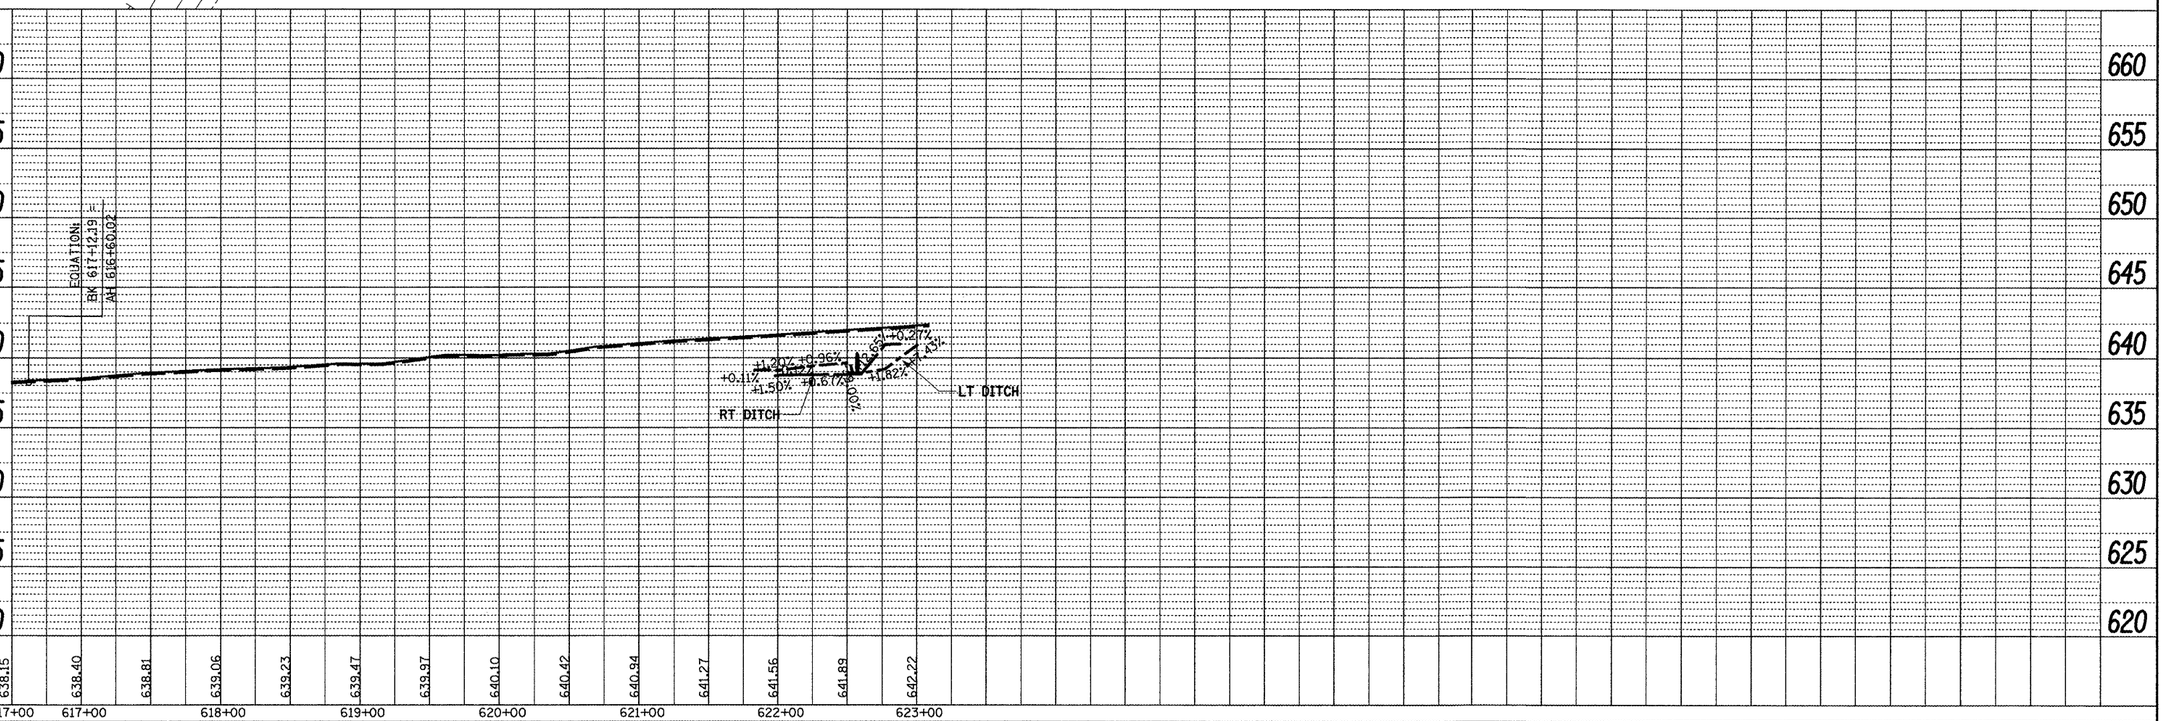

FILE NAME = Plan Sheets3.dgn	USER NAME = mendezpj	DESIGNED -	REVISED -
		DRAWN -	REVISED -
	PLOT SCALE = 100.0000 ' / IN.	CHECKED -	REVISED -
	PLOT DATE = 3/25/2011	DATE -	REVISED -

STATE OF ILLINOIS
DEPARTMENT OF TRANSPORTATION

DESIGN PLAN AND PROFILE

SCALE: | SHEET NO. OF SHEETS | STA. TO STA.

F.A.P. RTE.	SECTION	COUNTY	TOTAL SHEETS	SHEET NO.
685	••	•	329	94

CONTRACT NO. 68599

ILLINOIS FED. AID PROJECT

•• (37,38)RS-3,39RS-5(38)I

• Fulton, McDonough